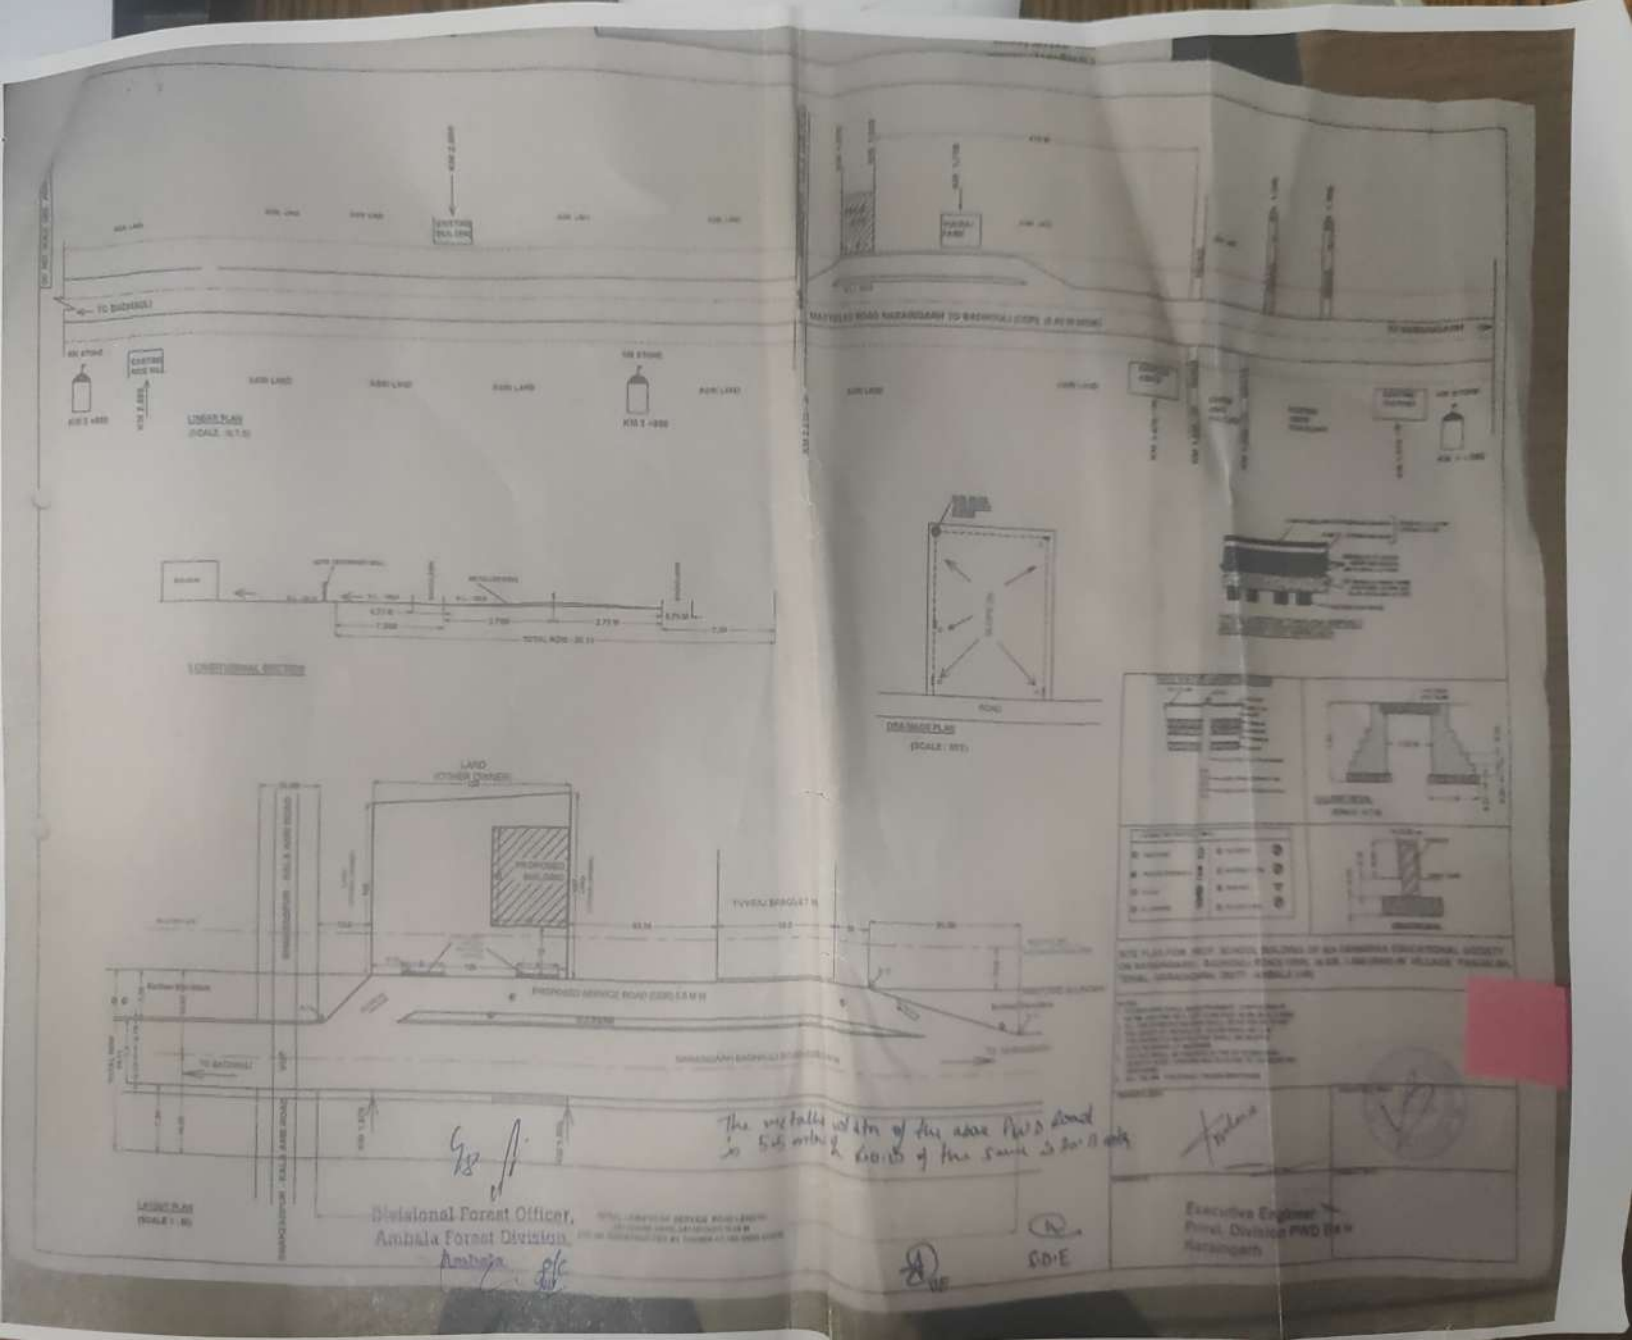
LONGITUDINAL SECTION
DRAINAGE PLAN
(SCALE : NTS)
LAND
(OTHER OWNER)
PROPOSED SERVICE ROAD
TO BADHALI
The metalled width of the above PWD road is 5.5 m and R.O.W. of the same is 30 m only
Divisional Forest Officer,
Ambala Forest Division,
Ambala
SDE
Executive Engineer
Road Division PWD B&R
Karnagarh