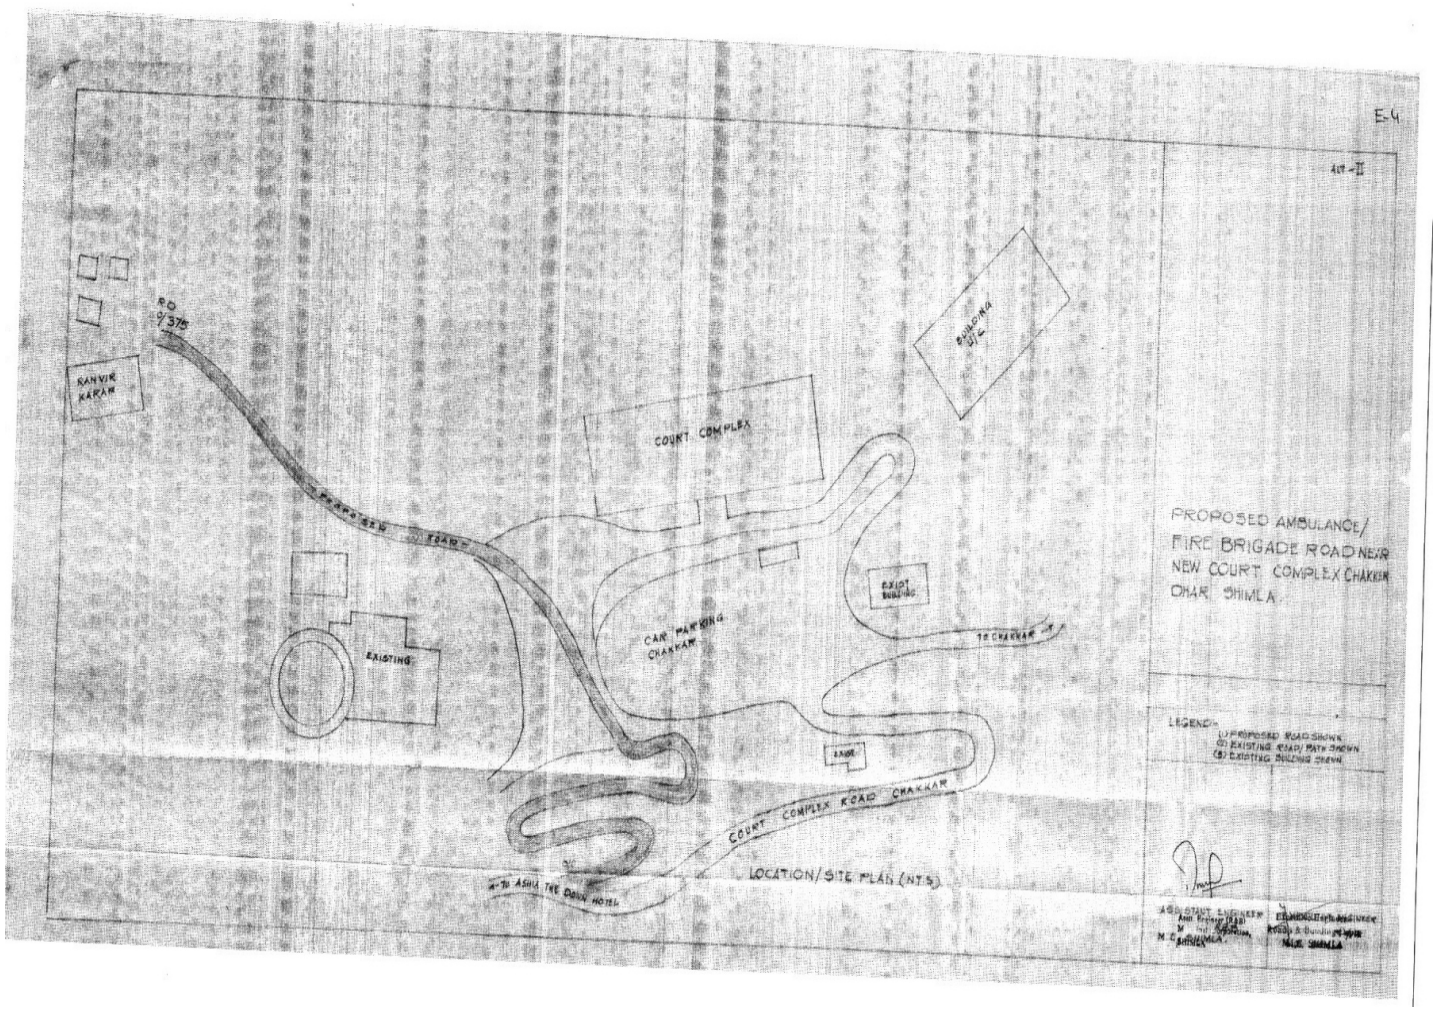
ALT-II
RO
9/375
RANVIR KARAM
COURT COMPLEX
BHAGWAN JEE
PROPOSED AMBULANCE/
FIRE BRIGADE ROAD NEAR
NEW COURT COMPLEX CHAKKER
DHAR SHIMLA.
EXIST BUILDING
CAR PARKING
CHAKKAR
EXISTING
TO CHAKKAR
EXIST
LEGEND:-
(1) PROPOSED ROAD SHOWN
(2) EXISTING ROAD/ PATH SHOWN
(3) EXISTING BUILDING SHOWN
COURT COMPLEX ROAD CHAKKAR
TO ASHOK TREE DOWN HOTEL
LOCATION/SITE PLAN (NTS)

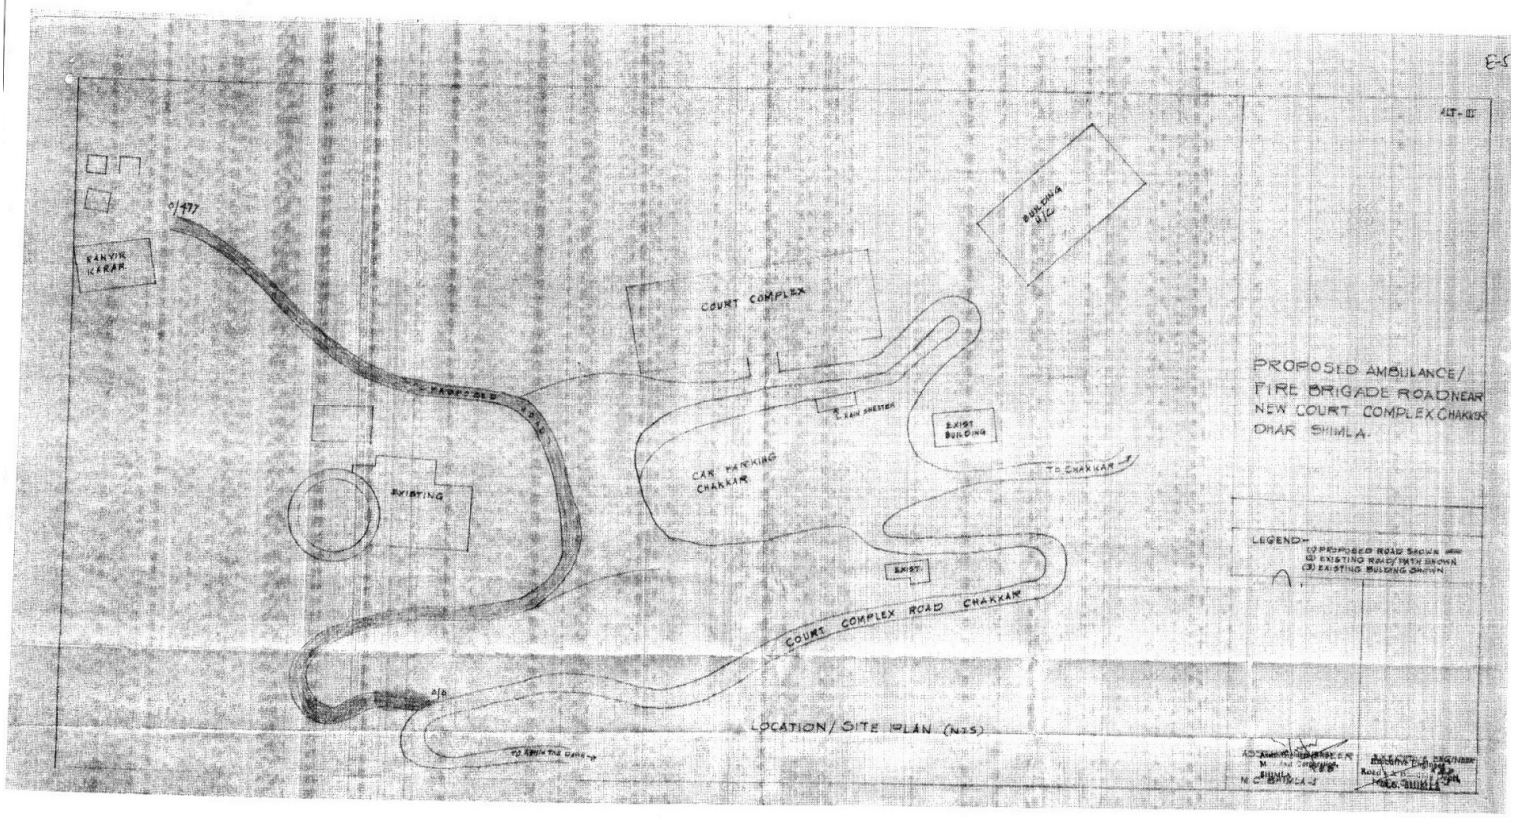
ALT-II
PROPOSED AMBULANCE/
FIRE BRIGADE ROADNEAR
NEW COURT COMPLEX CHAKKAR
DHAR SHIMLA.
LEGEND:-
(1) PROPOSED ROAD SHOWN
(2) EXISTING ROAD/PATH SHOWN
(3) EXISTING BUILDING SHOWN
BUILDING
ETC
COURT COMPLEX
EXIST BUILDING
CAR PARKING
CHAKKAR
EXIST.
EXISTING
RANVIR
KARRAR
TO CHAKKAR
COURT COMPLEX ROAD CHAKKAR
LOCATION/SITE PLAN (N.T.S.)