MAP SHOWING DIGITAL MAP OF REQUIRED FOREST LAND AND COORDINATES OF PROPOSED ROAD ALIGNMENT

Name of Project : "Construction of Approach Road for Proposed Hindustan Petroleum Corporation Ltd. Retail Outlet on Barmer City - Dhorimanna Road (NH-68) between KM Stone No. 179-180 (Chainage: 179/458 - 179/493) LHS in Khasra No. 618/402, At Village-Chaharon Ki Basti, Tehsil & Dist.-Barmer, Raj."

Proposal No. : FP/RJ/Approach/147692/2021 (Applied Area : 0.1662 ha)

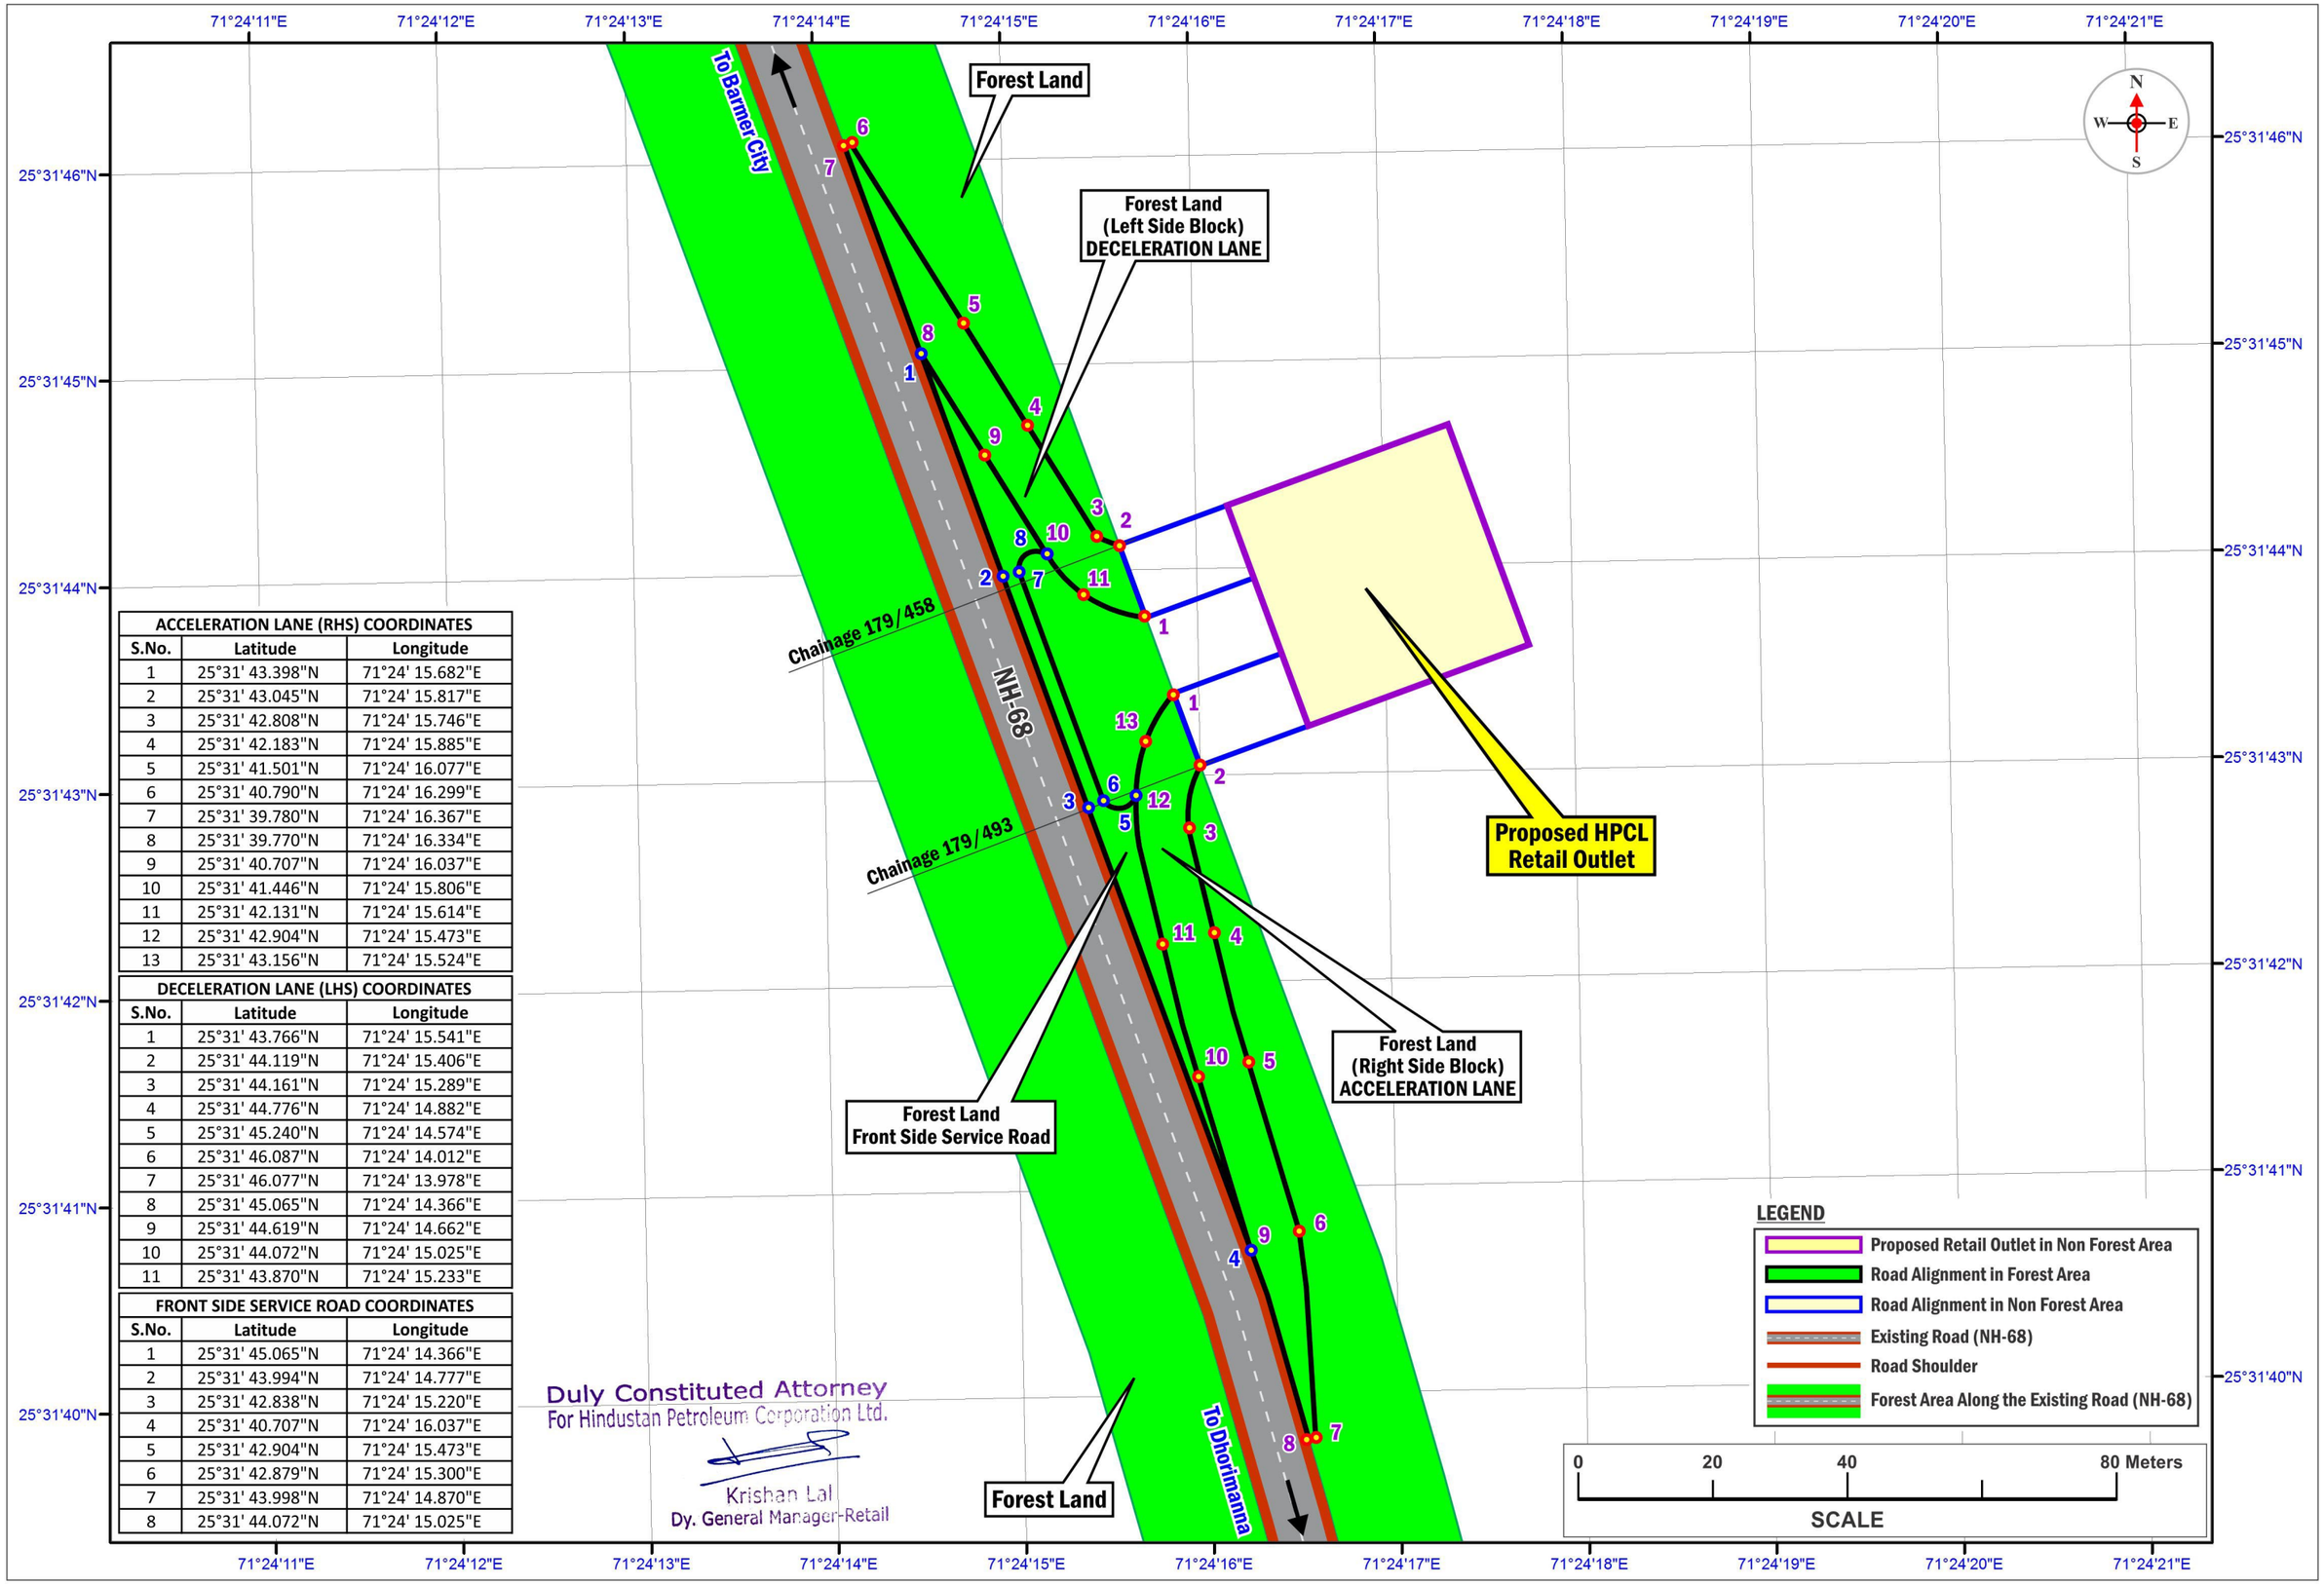

ACCELERATION LANE (RHS) COORDINATES		
S.No.	Latitude	Longitude
1	25°31' 43.398"N	71°24' 15.682"E
2	25°31' 43.045"N	71°24' 15.817"E
3	25°31' 42.808"N	71°24' 15.746"E
4	25°31' 42.183"N	71°24' 15.885"E
5	25°31' 41.501"N	71°24' 16.077"E
6	25°31' 40.790"N	71°24' 16.299"E
7	25°31' 39.780"N	71°24' 16.367"E
8	25°31' 39.770"N	71°24' 16.334"E
9	25°31' 40.707"N	71°24' 16.037"E
10	25°31' 41.446"N	71°24' 15.806"E
11	25°31' 42.131"N	71°24' 15.614"E
12	25°31' 42.904"N	71°24' 15.473"E
13	25°31' 43.156"N	71°24' 15.524"E

DECELERATION LANE (LHS) COORDINATES		
S.No.	Latitude	Longitude
1	25°31' 43.766"N	71°24' 15.541"E
2	25°31' 44.119"N	71°24' 15.406"E
3	25°31' 44.161"N	71°24' 15.289"E
4	25°31' 44.776"N	71°24' 14.882"E
5	25°31' 45.240"N	71°24' 14.574"E
6	25°31' 46.087"N	71°24' 14.012"E
7	25°31' 46.077"N	71°24' 13.978"E
8	25°31' 45.065"N	71°24' 14.366"E
9	25°31' 44.619"N	71°24' 14.662"E
10	25°31' 44.072"N	71°24' 15.025"E
11	25°31' 43.870"N	71°24' 15.233"E

FRONT SIDE SERVICE ROAD COORDINATES		
S.No.	Latitude	Longitude
1	25°31' 45.065"N	71°24' 14.366"E
2	25°31' 43.994"N	71°24' 14.777"E
3	25°31' 42.838"N	71°24' 15.220"E
4	25°31' 40.707"N	71°24' 16.037"E
5	25°31' 42.904"N	71°24' 15.473"E
6	25°31' 42.879"N	71°24' 15.300"E
7	25°31' 43.998"N	71°24' 14.870"E
8	25°31' 44.072"N	71°24' 15.025"E

Duly Constituted Attorney
For Hindustan Petroleum Corporation Ltd.

Krishan Lal
Dy. General Manager-Retail