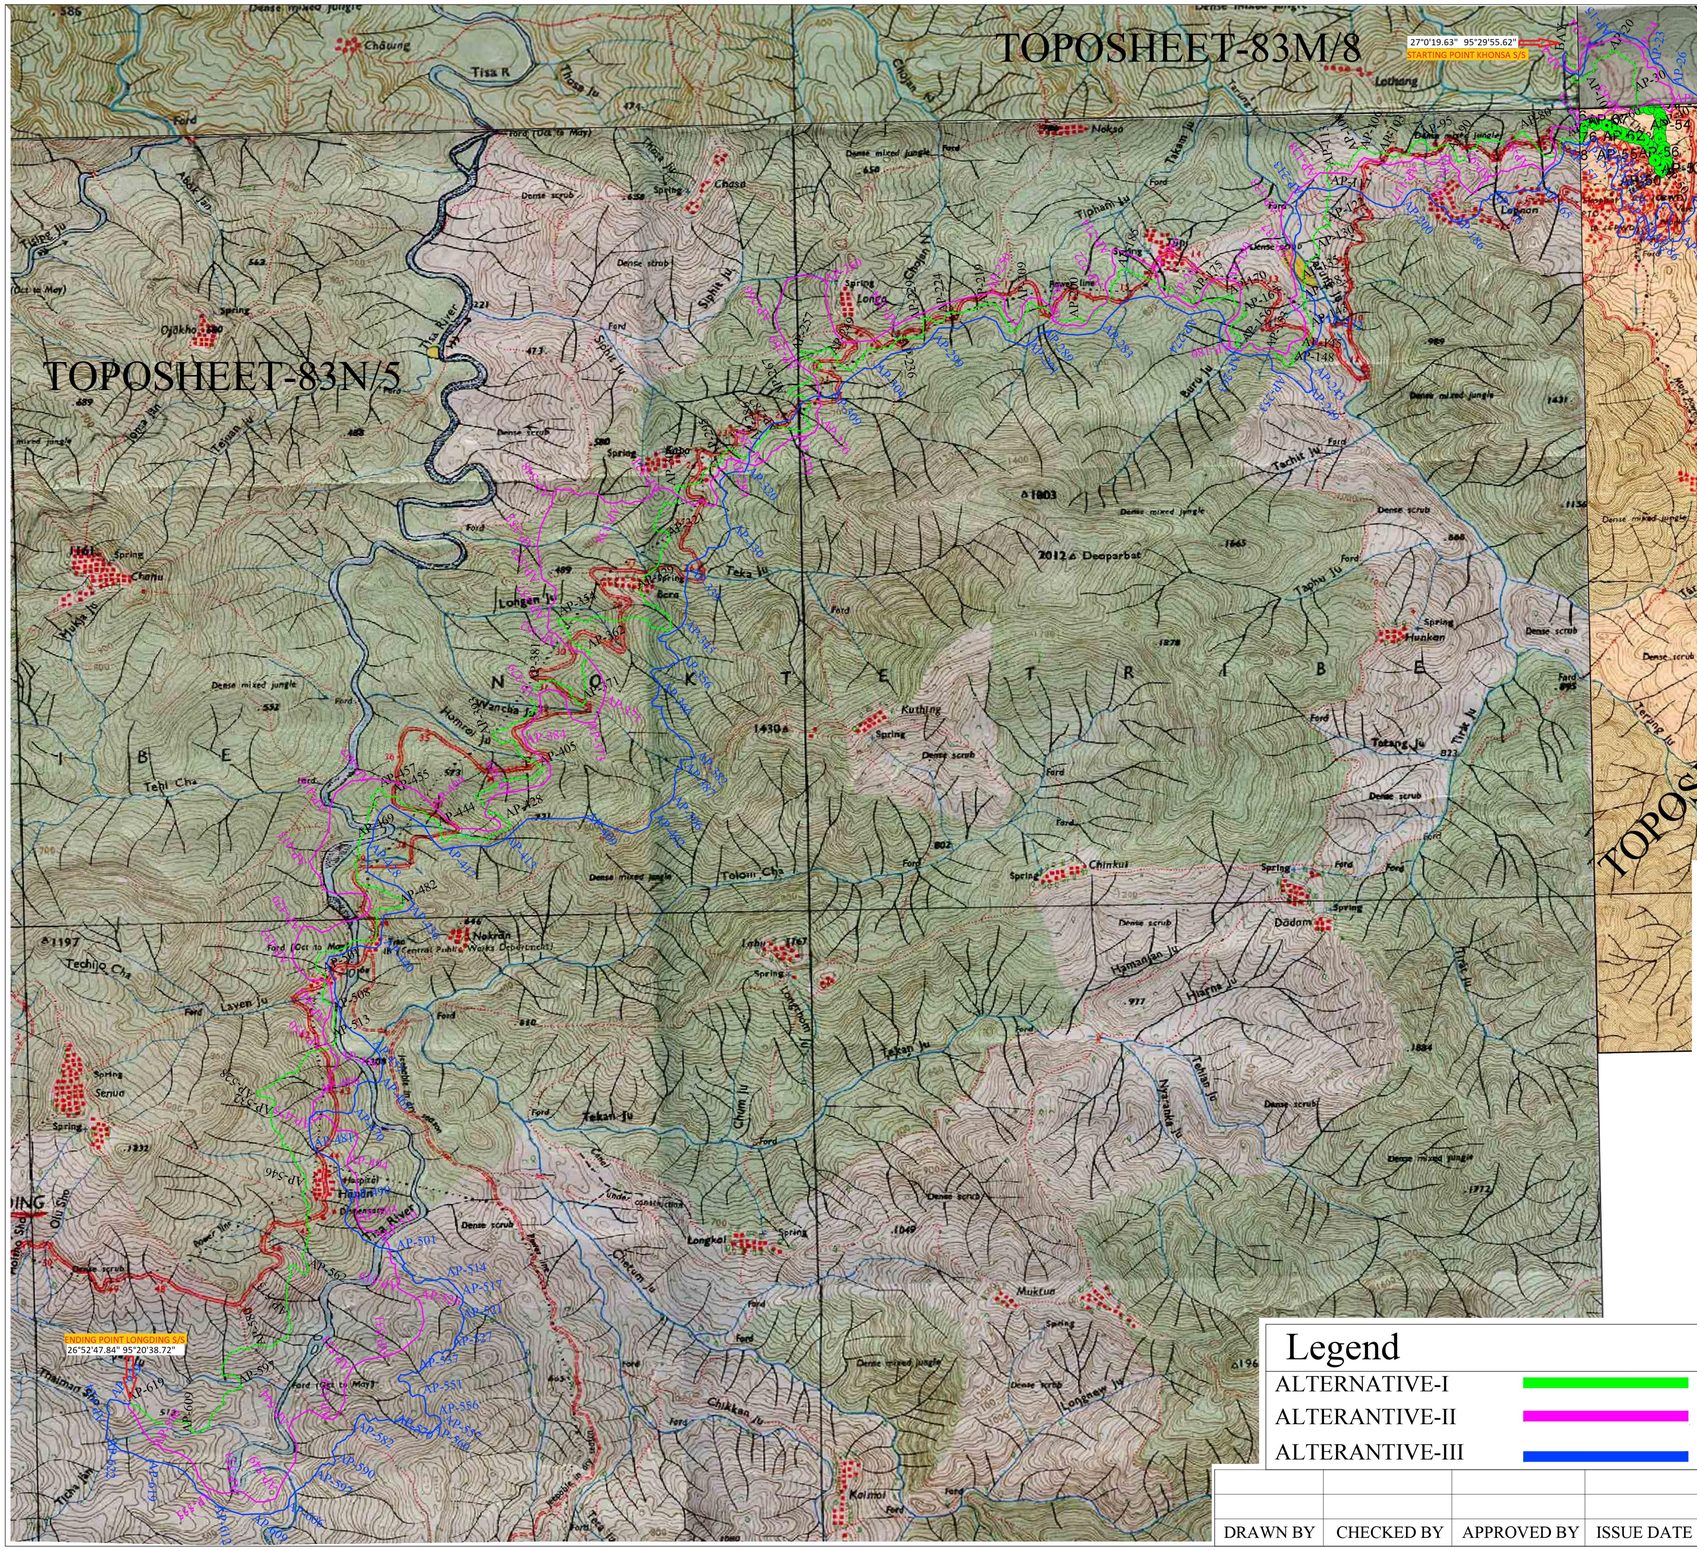

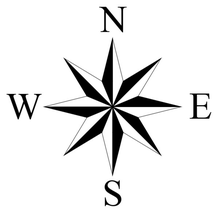

TOPO SHEET INDEX

83M8	83M12
83N5	83N9

Legend

- ALTERNATIVE-I
- ALTERANTIVE-II
- ALTERANTIVE-III

DRAWN BY	CHECKED BY	APPROVED BY	ISSUE DATE

CLIENT	POWER GRID CORPORATION OF INDIA LIMITED (A Government of India Enterprise)
PACKAGE	ARP - DMS - 04
PROJECT	DISTRIBUTION WORKS UNDER COMPREHENSIVE SCHEME FOR STRENGTHENING OF TRANSMISSION AND DISTRIBUTION SYSTEM IN NER & SIKKIM: INTEA STATE - ARUNACHAL PRADESH
CONTRACT NO	CC-CS/165-NER/REW-2912/3/G8/CA - I / 6927 & CA-II/6928 Dated 05/10/2016
CONTRACTOR	TECHNOFAB ENGINEERING L I M I T E D 507 Eros Apartments, 56 Nehru Place New Delhi - 110 019, India Tel : +91-11-2641-1931 / 2641-5961
SURVEYED BY	GLOBAL INFRA, BURDWAN (WEST BENGAL) PARULIA, PURBA BARDHAMAN-713513 WEBSITE: WWW.GLOBALINFRABDN.CO.IN
LINK	PROPOSED 132/33KV KHONSA S/S TO 33/11 KV LONGDING S/S
TITLE	THREE ALTERNATIVE ROUTE OF 33KV LINE KHONSA TO LONGDING

SHEET SIZE	SHEET NO.	TECHNOFAB DRG NO.	SCALE :-
A0	01 OF 01	TEF/ARP/DMS-4/KHO-LOND	1 : 20000