DGPS MAP SHOWING 0.770 HECTARES OF FOREST LAND PROPOSED FOR SETTING UP BITHRI HYDRO ELECTRIC PROJECT (400 KW) IN VILLAGE- BITHRI, DISTT.- MANDI (H.P.) TO BE DIVERTED UNDER FCA 1980.

SCALE 1:50000

TOPO SHEET NO H43F3

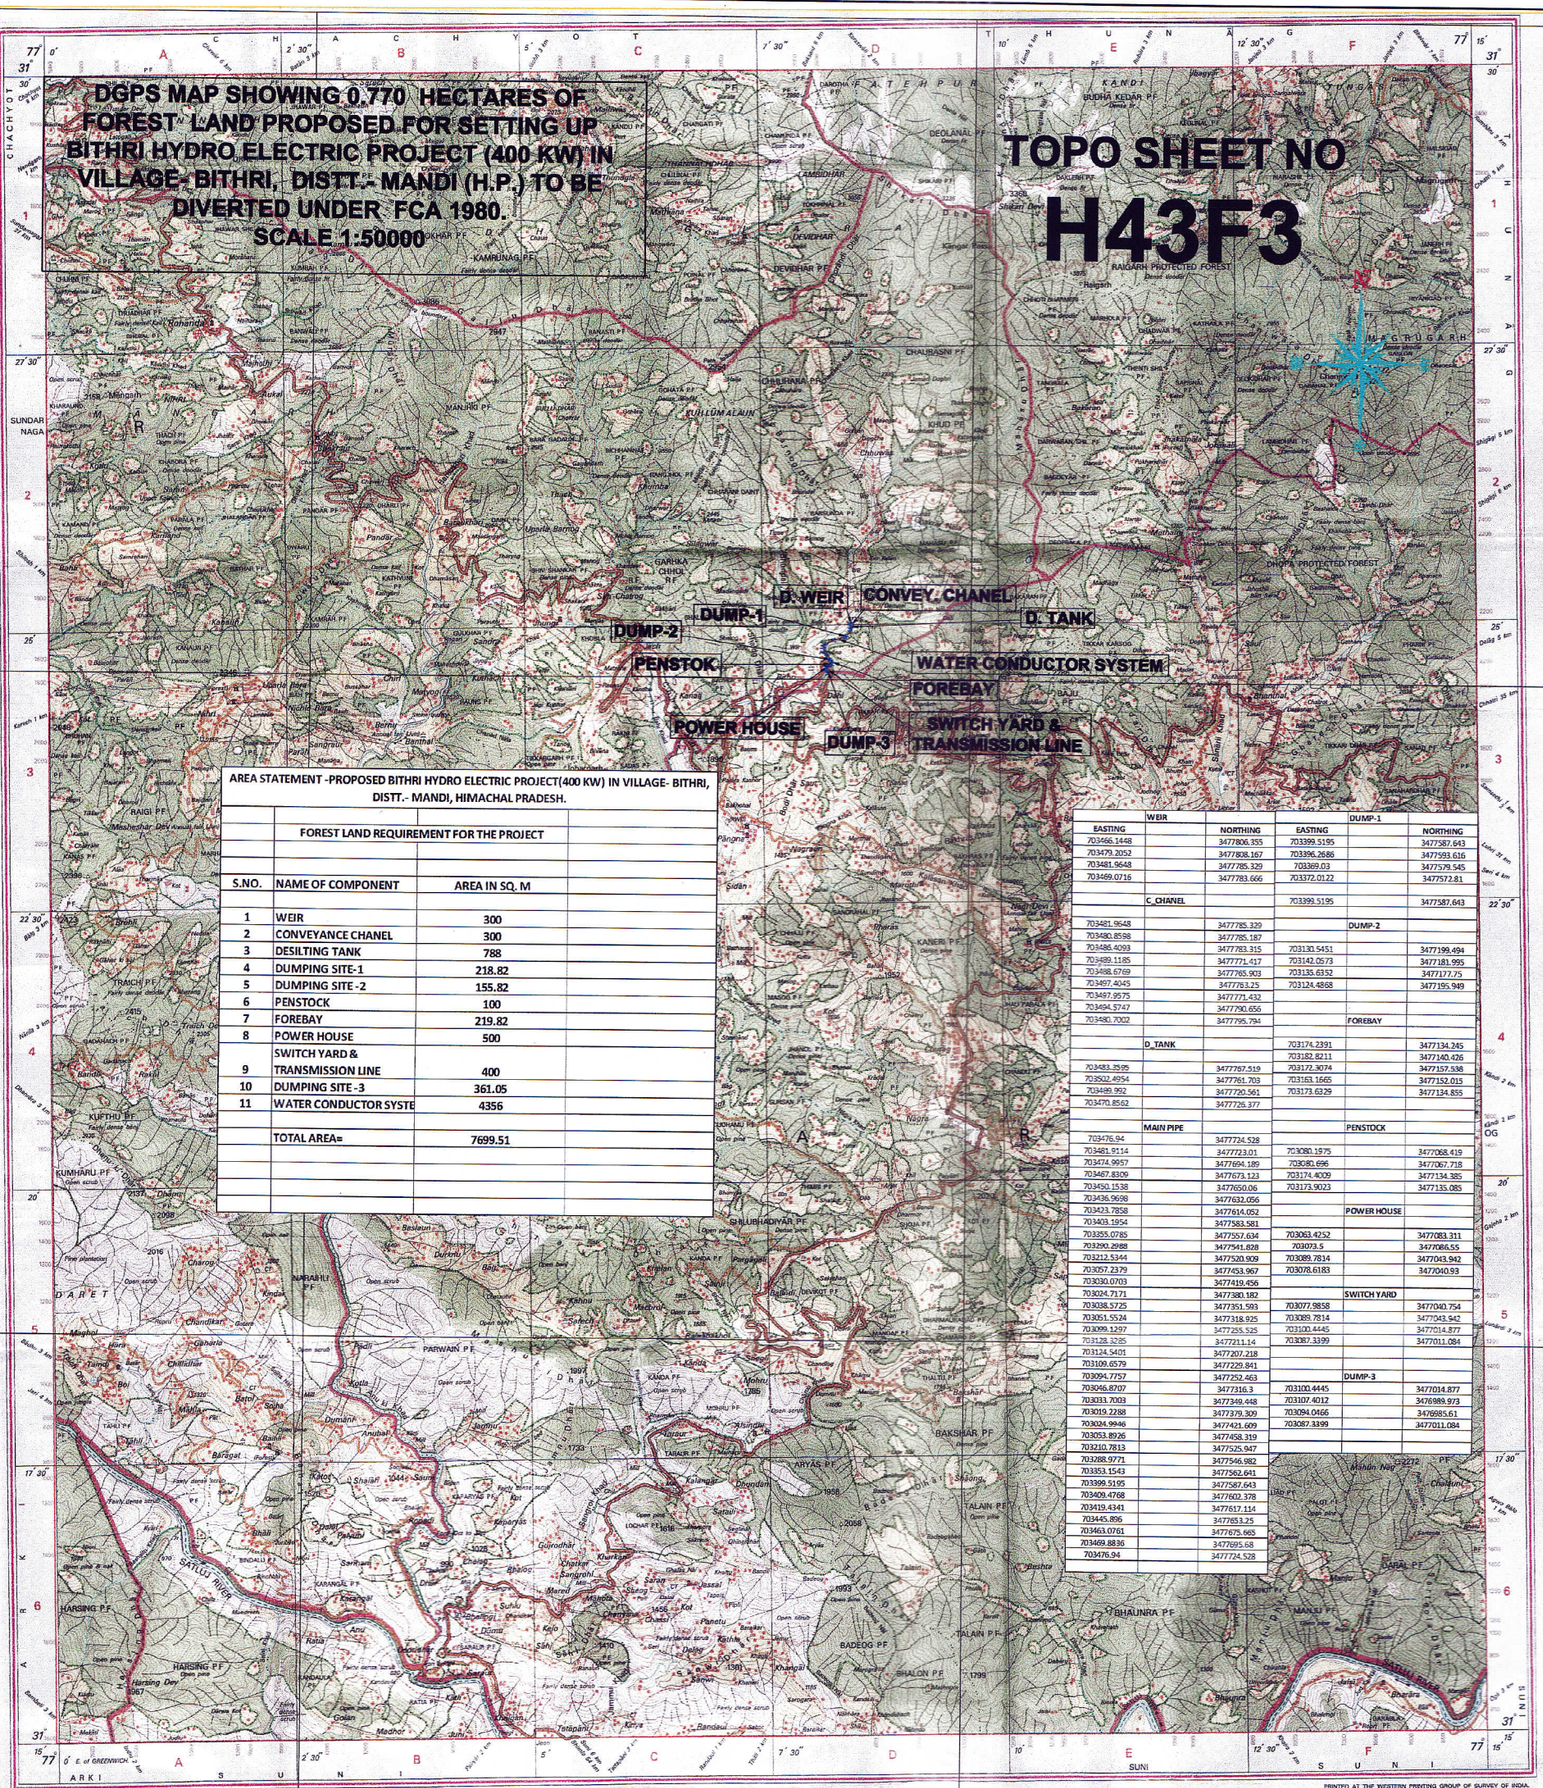

AREA STATEMENT -PROPOSED BITHRI HYDRO ELECTRIC PROJECT(400 KW) IN VILLAGE- BITHRI, DISTT.- MANDI, HIMACHAL PRADESH.

FOREST LAND REQUIREMENT FOR THE PROJECT

S.NO.	NAME OF COMPONENT	AREA IN SQ. M
1	WEIR	300
2	CONVEYANCE CHANEL	300
3	DESILTING TANK	788
4	DUMPING SITE-1	218.82
5	DUMPING SITE -2	155.82
6	PENSTOCK	100
7	FOREBAY	219.82
8	POWER HOUSE	500
9	SWITCH YARD & TRANSMISSION LINE	400
10	DUMPING SITE -3	361.05
11	WATER CONDUCTOR SYSTE	4356
	TOTAL AREA=	7699.51

	WEIR			DUMP-1	
EASTING		NORTHING	EASTING		NORTHING
703466.1448		3477806.355	703399.5195		3477587.643
703479.2052		3477808.167	703396.2686		3477593.616
703481.9648		3477785.329	703369.03		3477579.545
703469.0716		3477783.666	703372.0122		3477572.81
	C_CHANEL		703399.5195		3477587.643
703481.9648		3477785.329		DUMP-2	
703480.8598		3477785.187			
703486.4093		3477783.315	703130.5451		3477199.494
703489.1185		3477771.417	703142.0573		3477181.995
703488.6769		3477765.903	703135.6352		3477177.75
703497.4045		3477763.25	703124.4868		3477195.949
703497.9575		3477771.432			
703494.5747		3477790.656			
703480.7002		3477795.794		FOREBAY	
	D_TANK		703174.2391		3477134.245
			703182.8211		3477140.426
703483.3595		3477767.519	703172.3074		3477157.538
703502.4954		3477761.703	703163.1665		3477152.015
703486.992		3477720.561	703173.6329		3477134.855
703470.8562		3477726.377			
	MAIN PIPE			PENSTOCK	
703476.94		3477724.528			
703481.9114		3477723.01	703080.1975		3477068.419
703474.9957		3477694.189	703080.696		3477067.718
703467.8309		3477673.123	703174.4009		3477134.385
703450.1538		3477650.06	703173.9023		3477135.085
703436.9698		3477632.056			
703423.7858		3477614.052		POWER HOUSE	
703403.1954		3477583.581			
703355.0785		3477557.634	703063.4252		3477083.311
703290.2988		3477541.828	703073.5		3477086.55
703212.5344		3477520.909	703089.7814		3477043.942
703057.2379		3477453.967	703078.6183		3477040.93
703030.0703		3477419.456			
703024.7171		3477380.182		SWITCH YARD	
703038.5725		3477351.593	703077.9858		3477040.754
703051.5524		3477318.925	703089.7814		3477043.942
703099.1297		3477255.525	703100.4445		3477014.877
703128.3285		3477211.14	703087.3399		3477011.084
703124.5401		3477207.218			
703109.6579		3477229.841			
703094.7757		3477252.463		DUMP-3	
703046.8707		3477316.3	703100.4445		3477014.877
703033.7003		3477349.448	703107.4012		3476989.973
703019.2288		3477379.309	703094.0466		3476985.61
703024.9946		3477421.609	703087.3399		3477011.084
703053.8926		3477458.319			
703210.7813		3477525.947			
703288.9771		3477546.982			
703353.1543		3477562.641			
703399.5195		3477587.643			
703409.4768		3477602.378			
703419.4341		3477617.114			
703445.896		3477653.25			
703463.0761		3477675.665			
703469.8836		3477695.68			
703476.94		3477724.528			

REG. No: -WPG D'S (HP GDC-1:50,000)-

भारत के महासर्वेक्षक स्वर्ण सुब्बा राव, बी.ई., के निदेशन में प्रकाशित,
Published under the direction of Swarna Subba Rao, B.E., Surveyor General of India.
Survey of India, Hathibarkala Estate, Post Box No. 37, Dehra Dün - 248001 (Uttarakhand),
Department of Science & Technology, Government of India.

PRINTED AT THE WESTERN PRINTING GROUP OF SURVEY OF INDIA.

PROJECT :

MAP SHOWING 0.770 HECTARES OF FOREST LAND PROPOSED FOR SETTING UP BITHRI HYDRO ELECTRIC PROJECT (400 KW) IN VILLAGE- BITHRI, DISTT.- MANDI (H.P.) TO BE DIVERTED UNDER FCA 1980.

CLIENT :

MANIMAHESH ENTERPRISES
MANDI, HIMACHAL PRADESH.

	Name / Signature	DATE	TITLE:
SURVEYOR	ARUN KUMAR		SHEET / H43F3-1
DESIGN	ARUN KUMAR		SCALE 1:50000
APPROVED	B R S GANGAR	27-11-2015	

Divisional Forest Officer,
Karsog Forest Division (H.P.)

For Manimahesh Enterprises
Ashwani Kumar
Prop.