Proposed Site for Satdwari Pathsala to Saraiya Kanhar river link road (New Road)
PWD Construction-2, Sonbhadra (U.P)

(Road Length Through Forest Land= 6900m & Width of Road= 7.0m
Proposed Forest Land for Diversion= 4.830Ha)

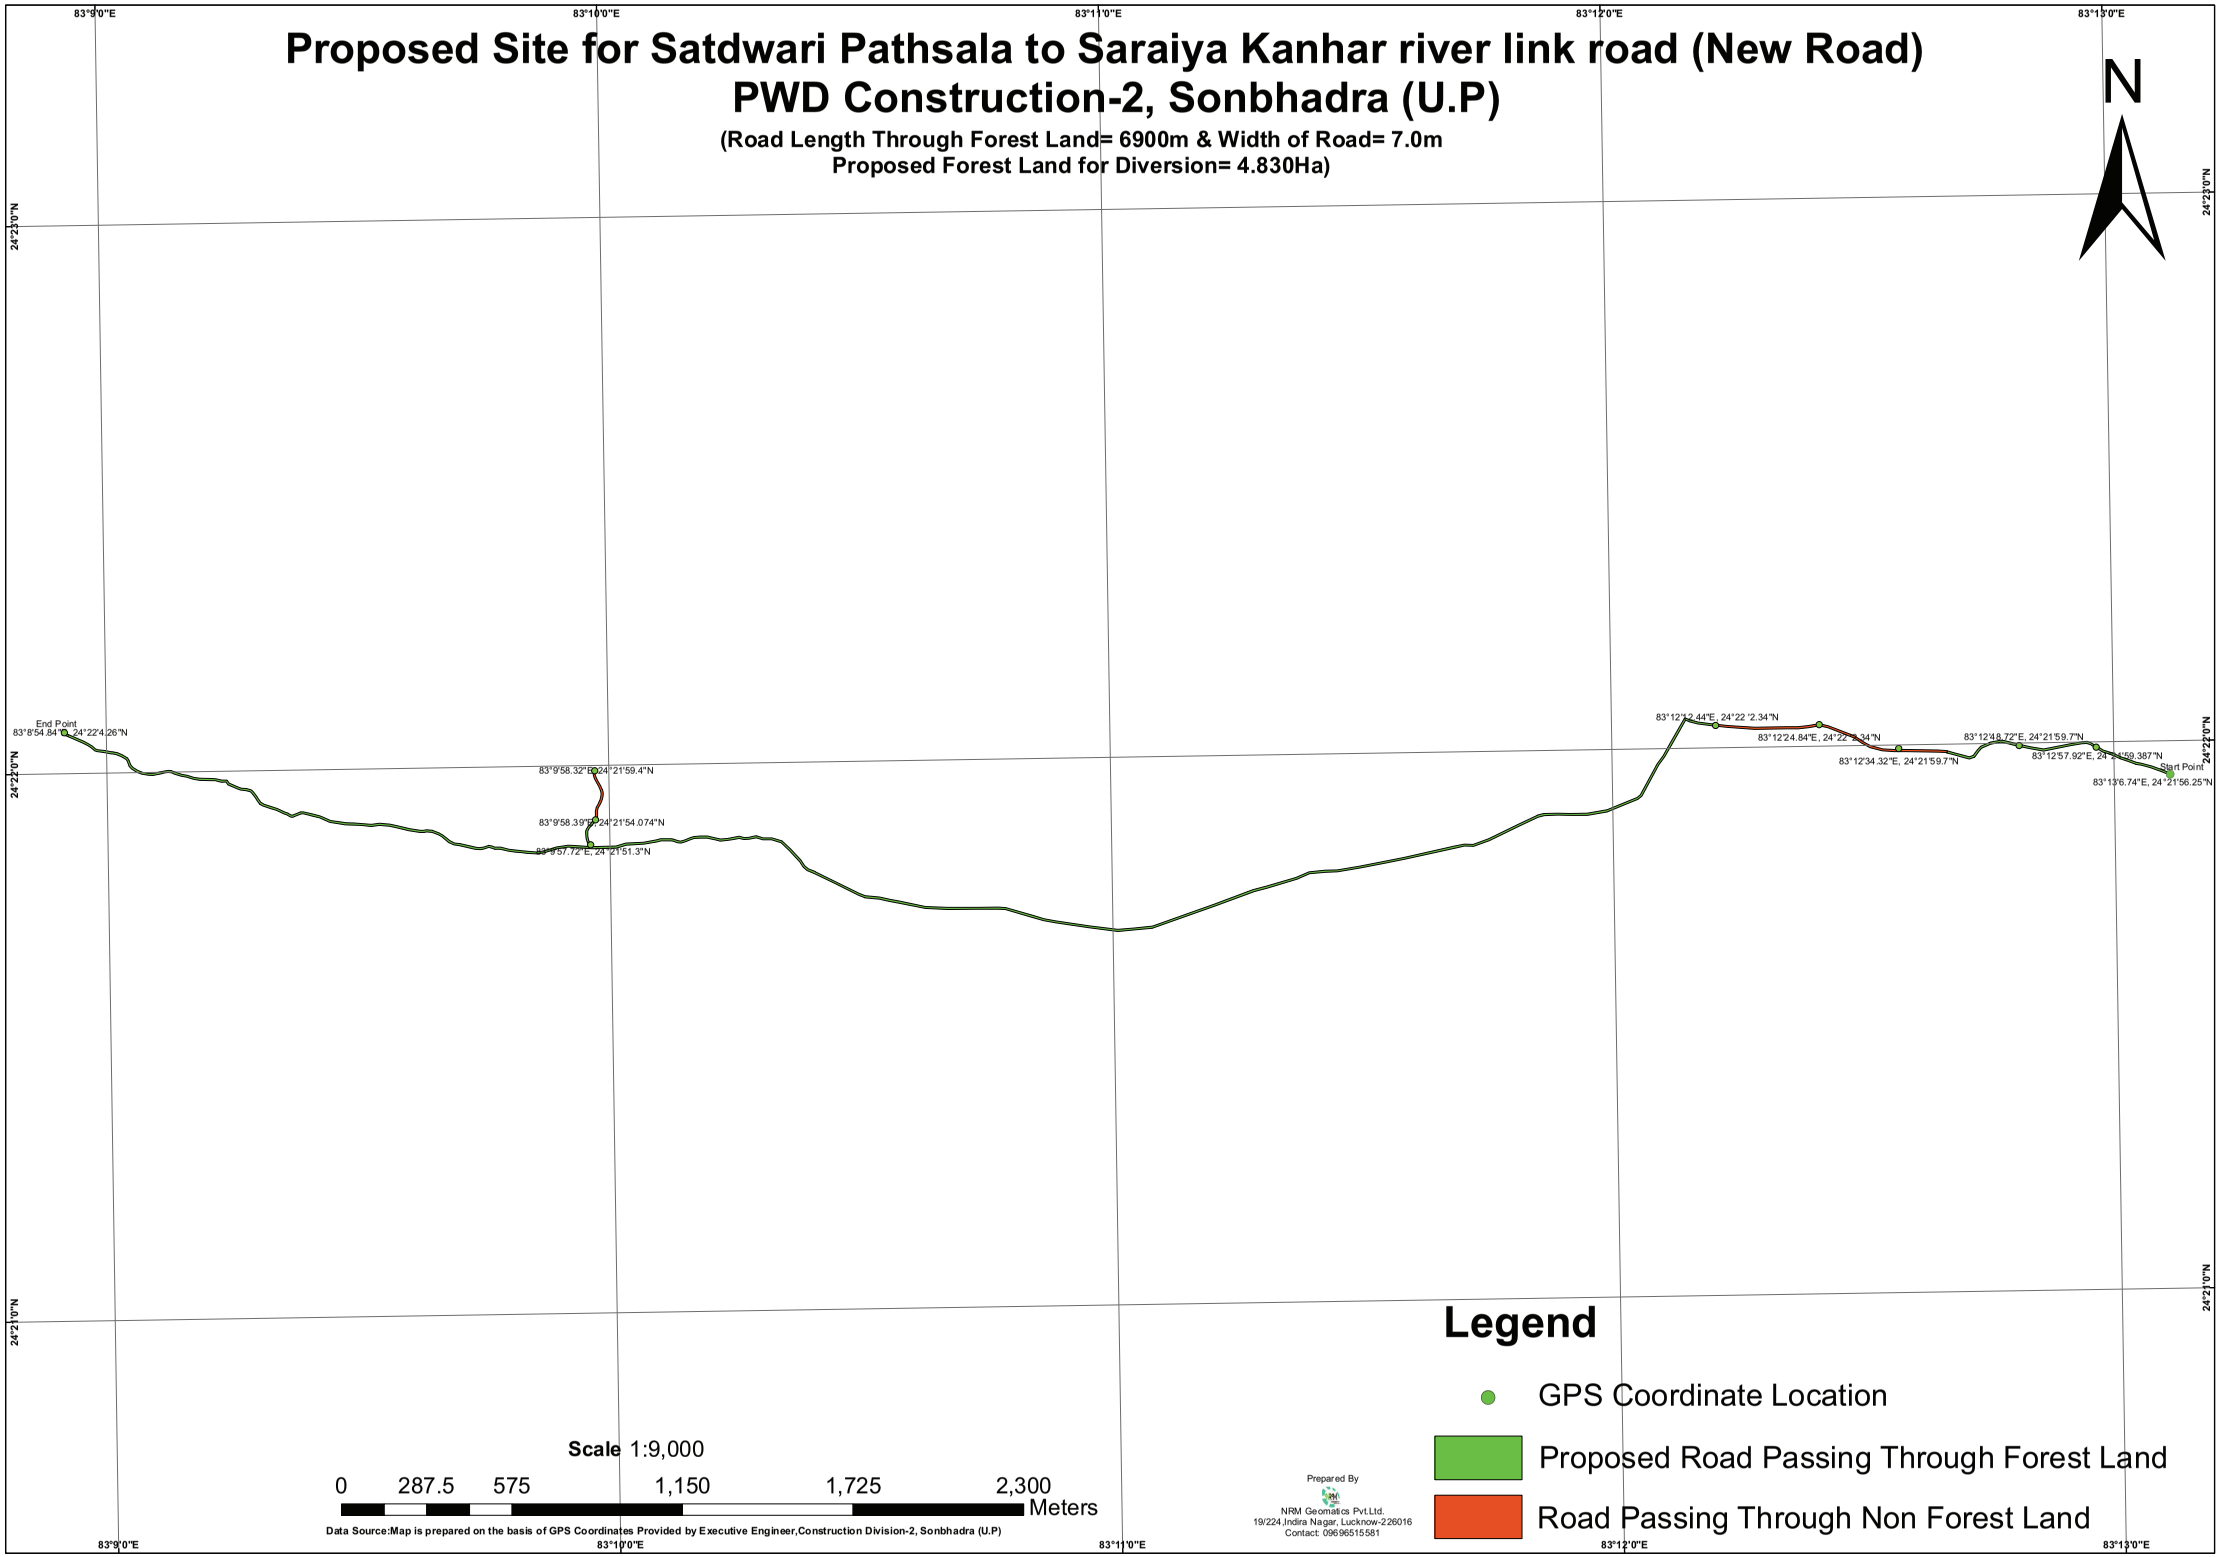

Data Source:Map is prepared on the basis of GPS Coordinates Provided by Executive Engineer,Construction Division-2, Sonbhadra (U.P)