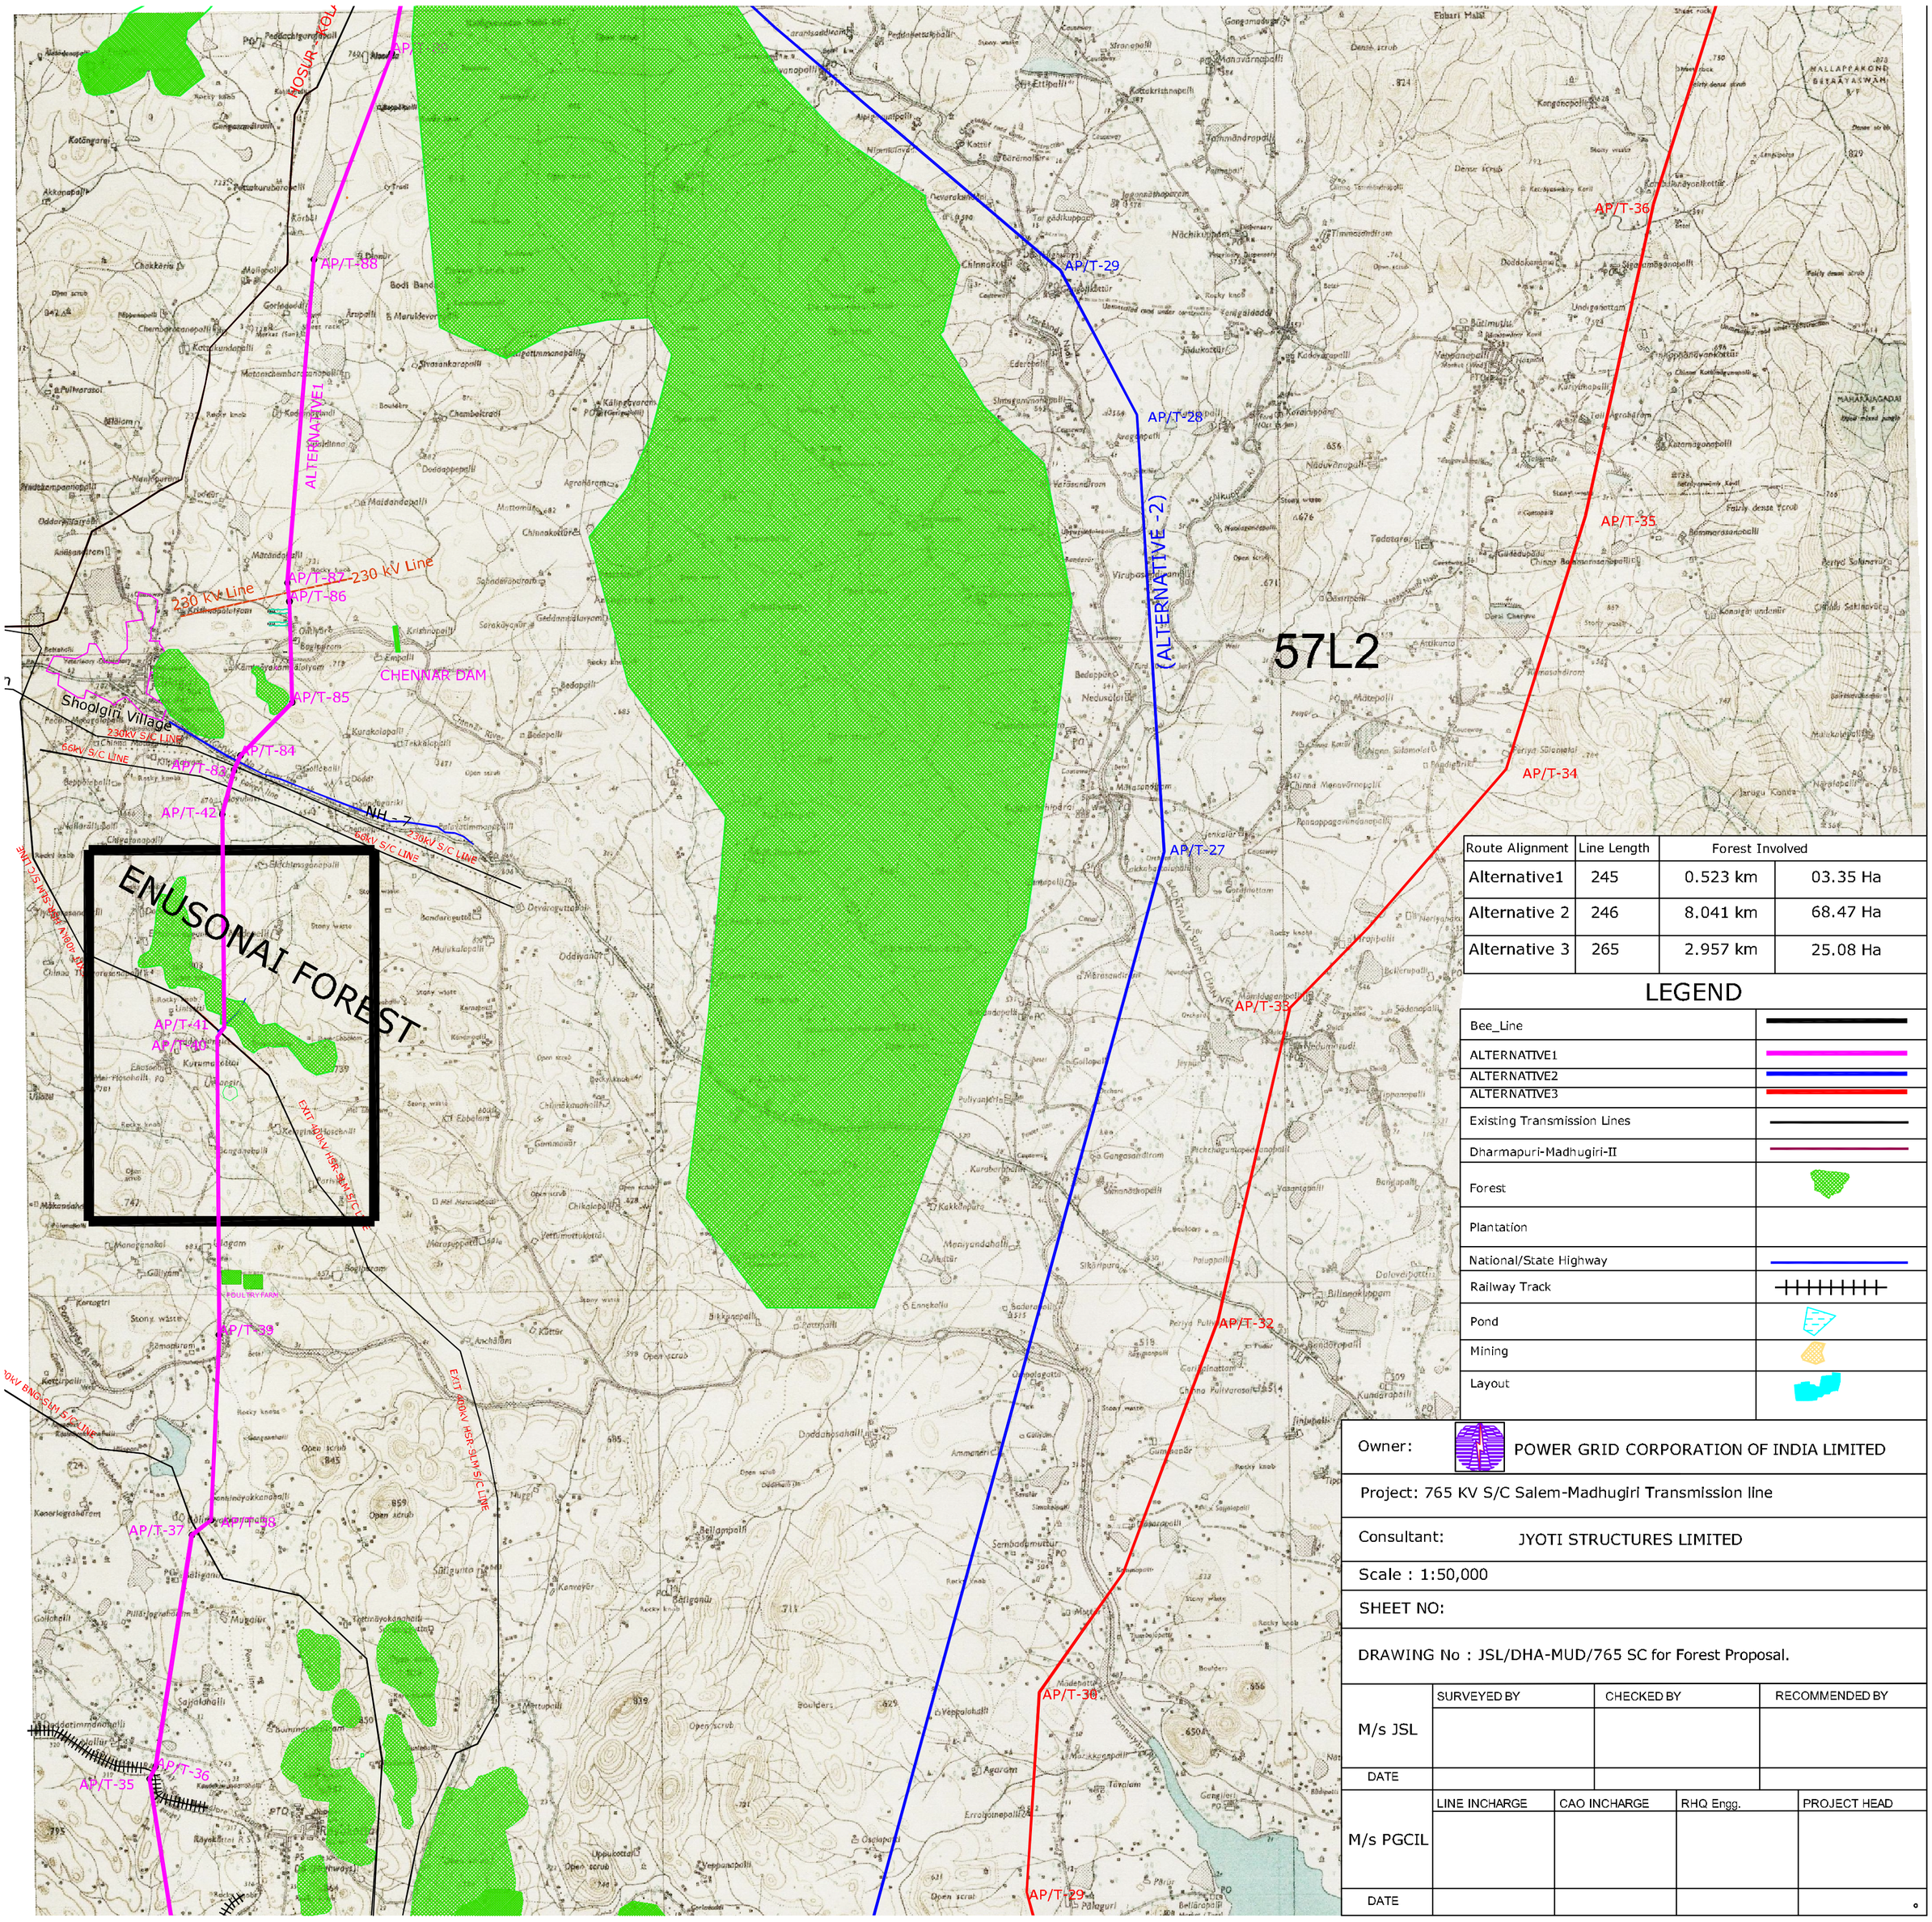

Route Alignment	Line Length	Forest Involved	
Alternative1	245	0.523 km	03.35 Ha
Alternative 2	246	8.041 km	68.47 Ha
Alternative 3	265	2.957 km	25.08 Ha

LEGEND

Bee_Line	
ALTERNATIVE1	
ALTERNATIVE2	
ALTERNATIVE3	
Existing Transmission Lines	
Dharmapuri-Madhugiri-II	
Forest	
Plantation	
National/State Highway	
Railway Track	
Pond	
Mining	
Layout	

Owner: POWER GRID CORPORATION OF INDIA LIMITED

Project: 765 KV S/C Salem-Madhugiri Transmission line

Consultant: JYOTI STRUCTURES LIMITED

Scale : 1:50,000

SHEET NO:

DRAWING No : JSL/DHA-MUD/765 SC for Forest Proposal.

	SURVEYED BY	CHECKED BY	RECOMMENDED BY
M/s JSL			
DATE			

	LINE INCHARGE	CAO INCHARGE	RHQ Engg.	PROJECT HEAD
M/s PGCIL				
DATE				