PRODUCED BY AN AUTODESK EDUCATIONAL PRODUCT

DGPS PLAN FOR FILLING
STATION AT VILL. GANGOLI
ON MORKHI-GANGOLI ROAD IN JIND DISTT.
KHASRA No.= 141//8,141//7/2/1

LATITUDE					LONGITUDE			
S.NO.	DEGREE	MINUTES	SECOND	DECIMAL	DEGREE	MINUTES	SECOND	DECIMAL
1.	29	17	44	22	76	31	40	26
2.	29	17	45	37	76	31	40	06
3.	29	17	46	58	76	31	40	03
4.	29	17	47	60	76	31	39	80
5.	29	17	48	79	76	31	39	72
6.	29	17	49	26	76	31	41	88
7.	29	17	48	08	76	31	41	89
8.	29	17	47	11	76	31	42	05
9.	29	17	45	93	76	31	42	13
10.	29	17	44	97	76	31	42	20

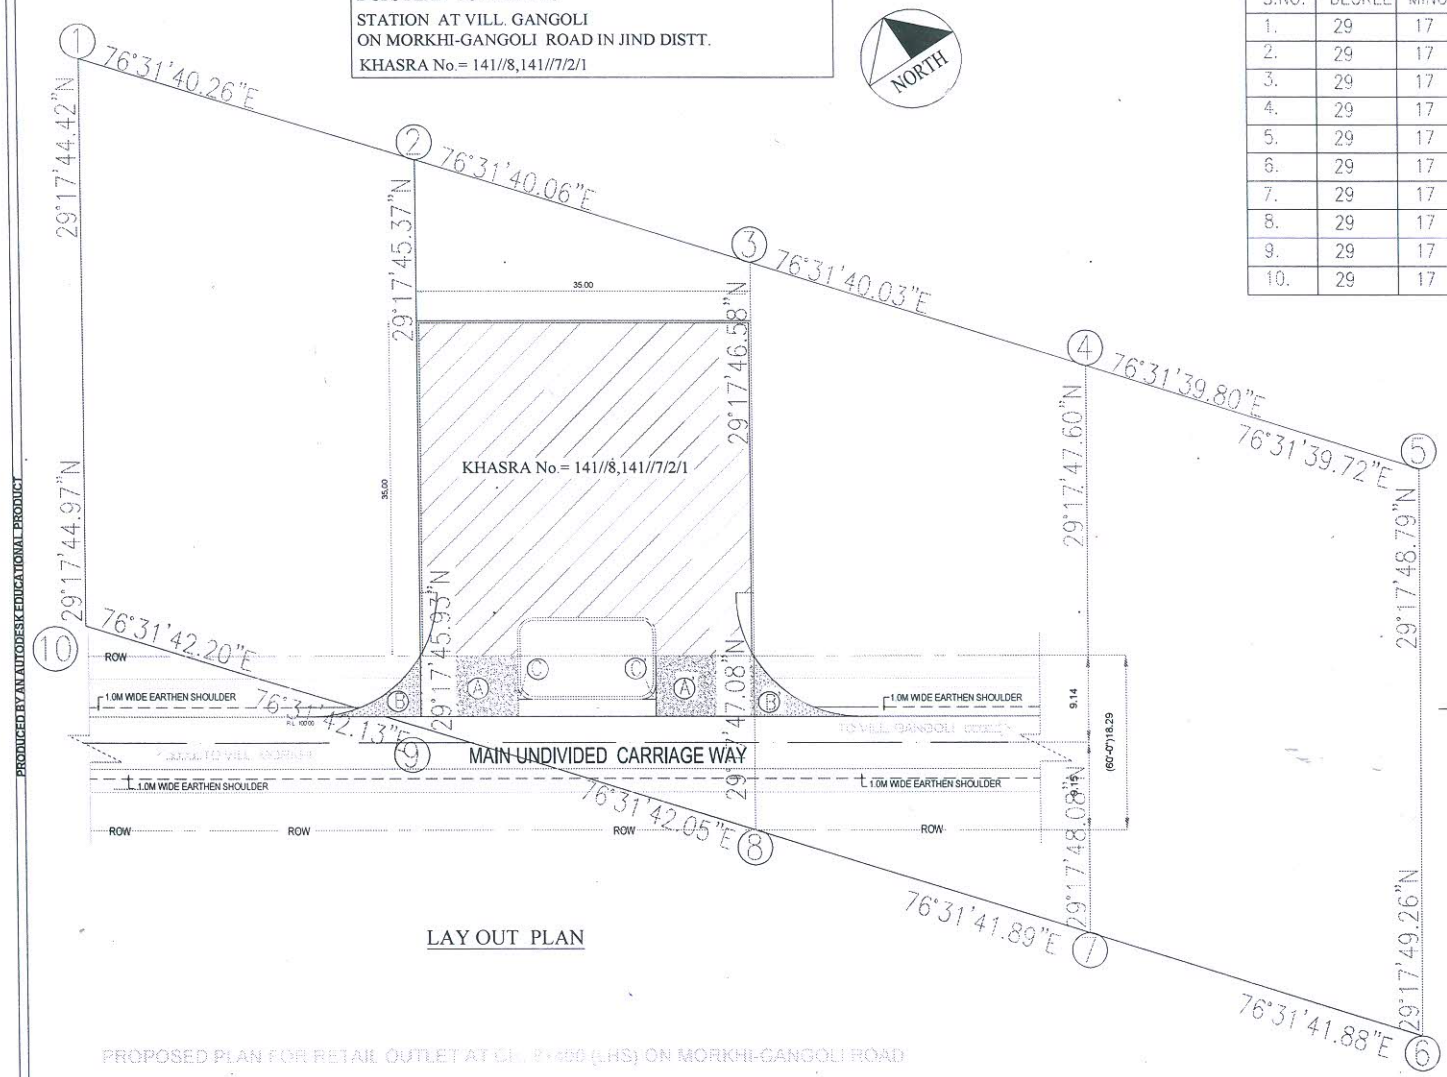

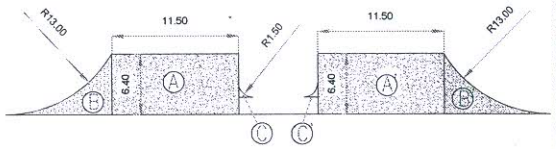

LAY OUT PLAN

PROPOSED PLAN FOR RETAIL OUTLET AT CH. 2+450 (LHS) ON MORKHI-GANGOLI ROAD

AREA A+A' = 2[6.40 X 11.50] = 147.20 SQM

AREA B+B' = $2\{0.2146x(13)^2\}$ =72.53 SQM

AREA C+C' = $2\{0.2146x(1.50)^2\}$ =0.96 SQM

TOTAL AREA REQUIRED FOR DE FORESTATION =

147.20 + 72.53 + 0.96 = 220.69 SQM

राहुल दीक्षित
प्रबंधक (रिटेल सेल्स)
हिसार मण्डल कार्यालय
इंडियन ऑयल कार्पोरेशन लि. (वि. प्र.)
हिसार-125005

Legend

- DGPS POINT
- RETAIL OUT LET
- ROAD
- ENTRY/EXIT
- FOREST LAND

DATE	REV. NO.	DESCRIPTION	CHECKED

Indian oil Corporation Limited
(Marketing Division)
Divisional office, Hissar
DELHI & HARYANA STATE OFFICE

RETAIL OUTLET: MS/HSD FUELS	POLICE STN.: PILLUKHERA	KHASRA NO.: 141//8,141//7/2/1
ROAD NAME: MORKHI- GANGOLI	TEHSIL: SAFIDON	MAUZA: GANGOLI
RAILWAY STATION: PILLUKHERA	ROAD NO. CHAINAGE: S-400	DISTRICT: JIND
NAME OF RETAIL OUTLET:	DATE: 10-10-2015	STATE: HARYANA
DRIFRATION: MALLA CONSULTING	DGPS	DRAWING NO.: MC/SR/IOCL-204

PRODUCED BY AN AUTODESK EDUCATIONAL PRODUCT
PRODUCED BY AN AUTODESK EDUCATIONAL PRODUCT
PRODUCED BY AN AUTODESK EDUCATIONAL PRODUCT