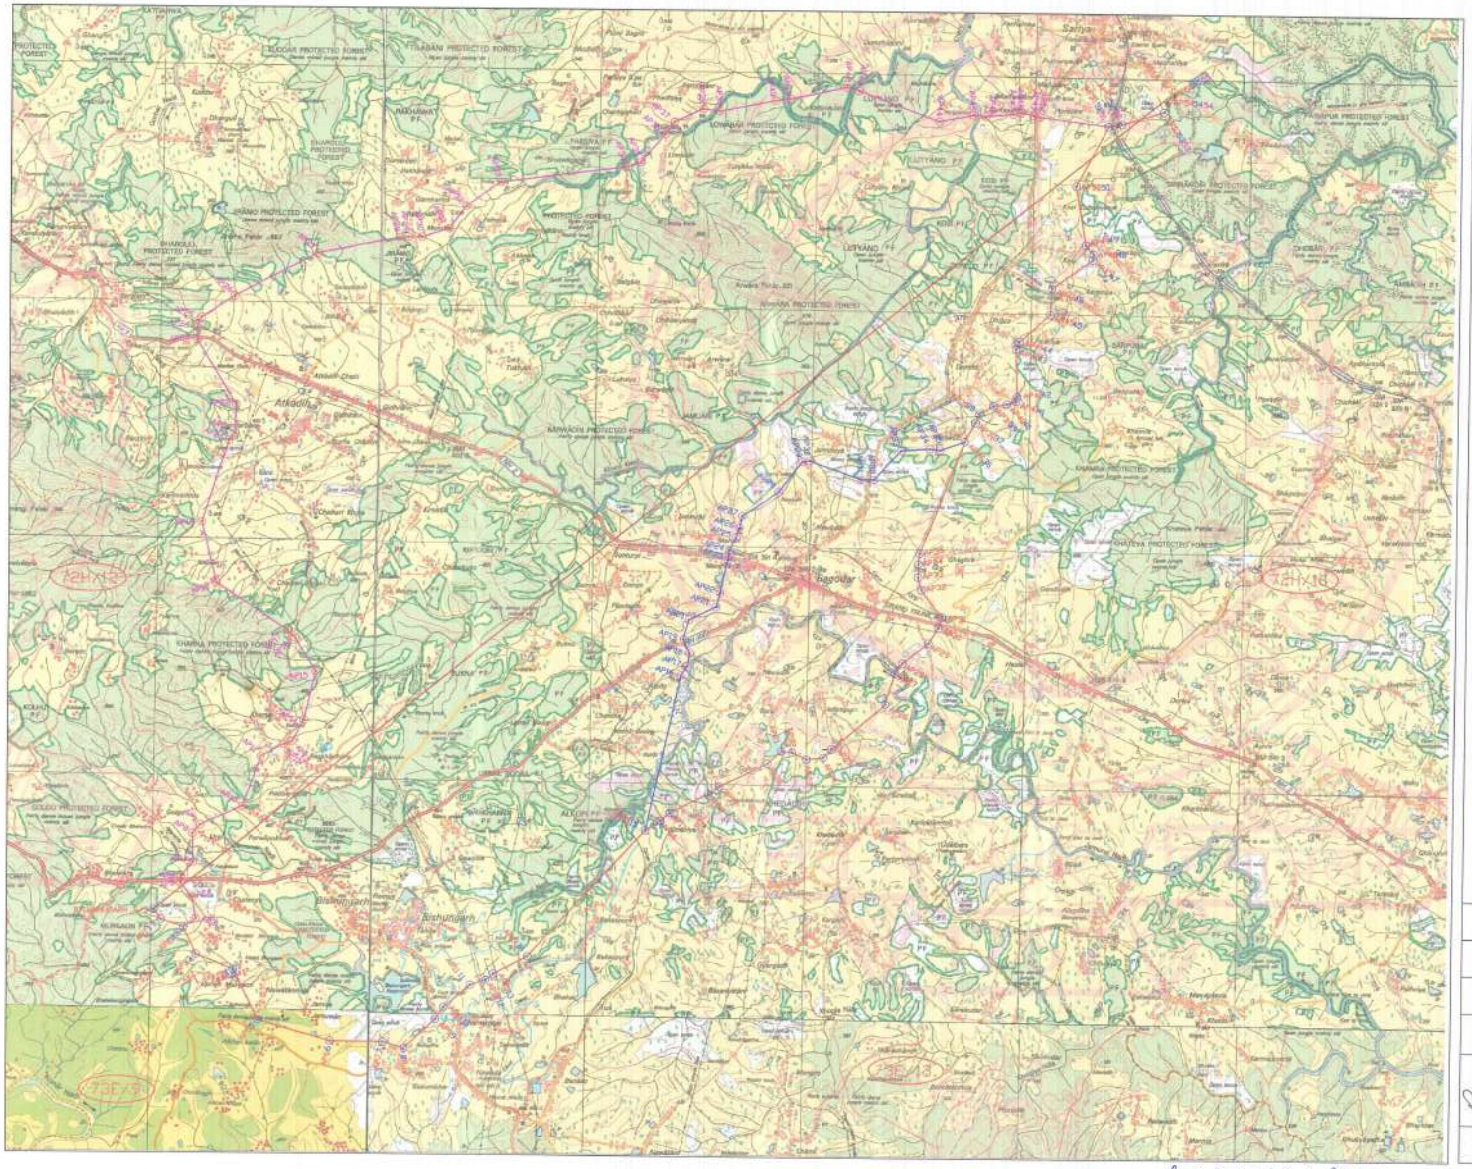

LINEAR SCALE

LEGENDS

METAL ROAD	
UNMETAL ROAD	
CART TRACK / FOOTPATH	
BRIDGE: MASONRY OR REEK-FILL/EARTHWORK NEAR	
RIVER, DRY WATER CHANNEL WITH ISLANDS & BRIDGE/FORD, RIVER	
RAILWAYS: BROADGAUGE,DOUBLE	
RAILWAYS: BROADGAUGE,SIGNAL WITH STATION	
RAILWAYS: OTHER GAUGE,SIGNAL WITH STATION	
CONTOURS WITH SUB-FEATURE	
TOWNS OR VILLAGES	
TEMPLE,DWAR,MOSQUE,CHURCH, GRAVE	
PALMS , OTHER TREES	
BOUNDARY,INTERNATIONAL	
DISTRICT ; SUB-DIVISION	
BENCH MAR.	
FORESTS; RESERVEDS,PROTECTED	RF PF
HOSPITAL,DISPENSARY,VETERINARY	
POWER LINE	
AERODROM	
HELIPAD	

DESCRIPTION	NO OF AP	FOREST LENGTH (KM)	LENGTH(KM)	SHOWN AS
ROUTE 1	55	21.107	33.318	
ROUTE 2	55	23.235	33.490	
ROUTE 3	55	25.947	35.870	
BEE LINE	25.46 KM			

CLIENT	JHARKHAND URJA SANCHARAN NIGAM LIMITED
CONTRACTOR	L&T CONSTRUCTION
TITLE	ROUTE ALIGNMENT PLAN 132 kV BISHNUGARH - SARIYA TRANSMISSION LINE (NIT-307)

FOR L&T			FOR JUSNL	
SHEET	1 OF 1	SCALE : 1 : 50000		

Route 1 checked & found best among other two routes

Route-1 found favorable compared from other 2 routes

Checked & Recommended

For M/s Bhoj Techno Concept Pvt. Ltd.

Deputy General Manager
Transmission Circle, Hazaribag

APPROVED
Subject to the Condition that you are not absolved from responsibility for correctness of the materials supplied as per specification.

General Manager
(Contracts & Materials, Non W.B Projects)
JUSNL, HQ, Ranchi