ROUTE ALIGNMENT OF 765 KV D/C LAKADIA-BANASKANTHA TRANSMISSION LINE IN KACHCHH SOCIAL FOREST DIVISION.

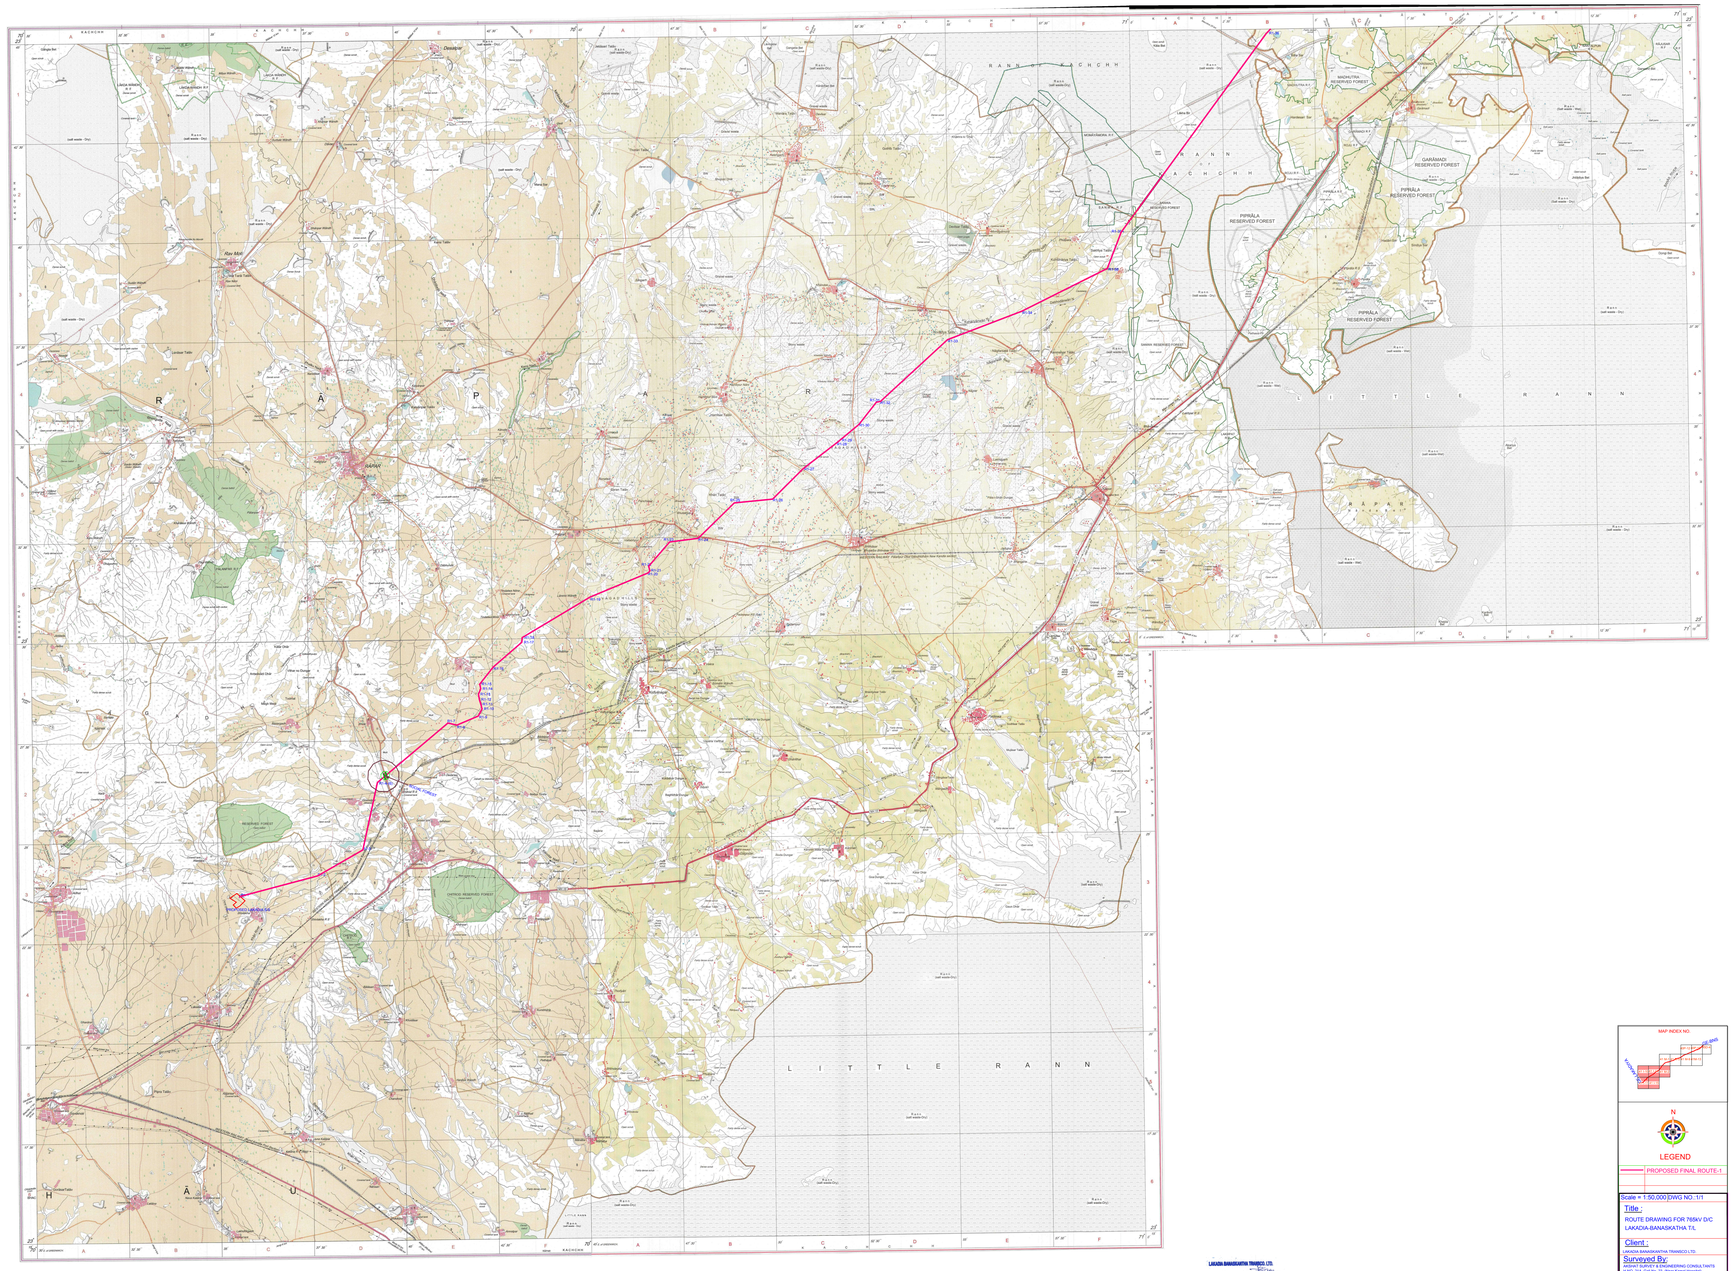

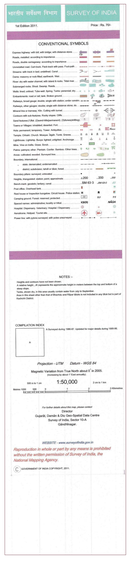

LAKADIA BANASKANTHA TRANSCO LTD.
ENGINEER
ENGINEER IN CHARGE

MAP INDEX NO.

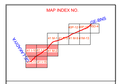

N

LEGEND

PROPOSED FINAL ROUTE-1

Scale = 1:50,000 DWG NO.:1/1

Title :

ROUTE DRAWING FOR 765kV D/C LAKADIA-BANASKATHA T.L

Client :

LAKADIA BANASKANTHA TRANSCO LTD.

Surveyed By:

SHAH ENGINEERING & ENGINEERING CONSULTANTS
H.NO. 216, Gali No. 23, (Near Kamal Hospital)
Nilamband Extn., Badarpur
New Delhi-44, Mobile No. Email: 9868033972
email: shahal_survey@rediffmail.com