PRODUCED BY AN AUTODESK EDUCATIONAL PRODUCT

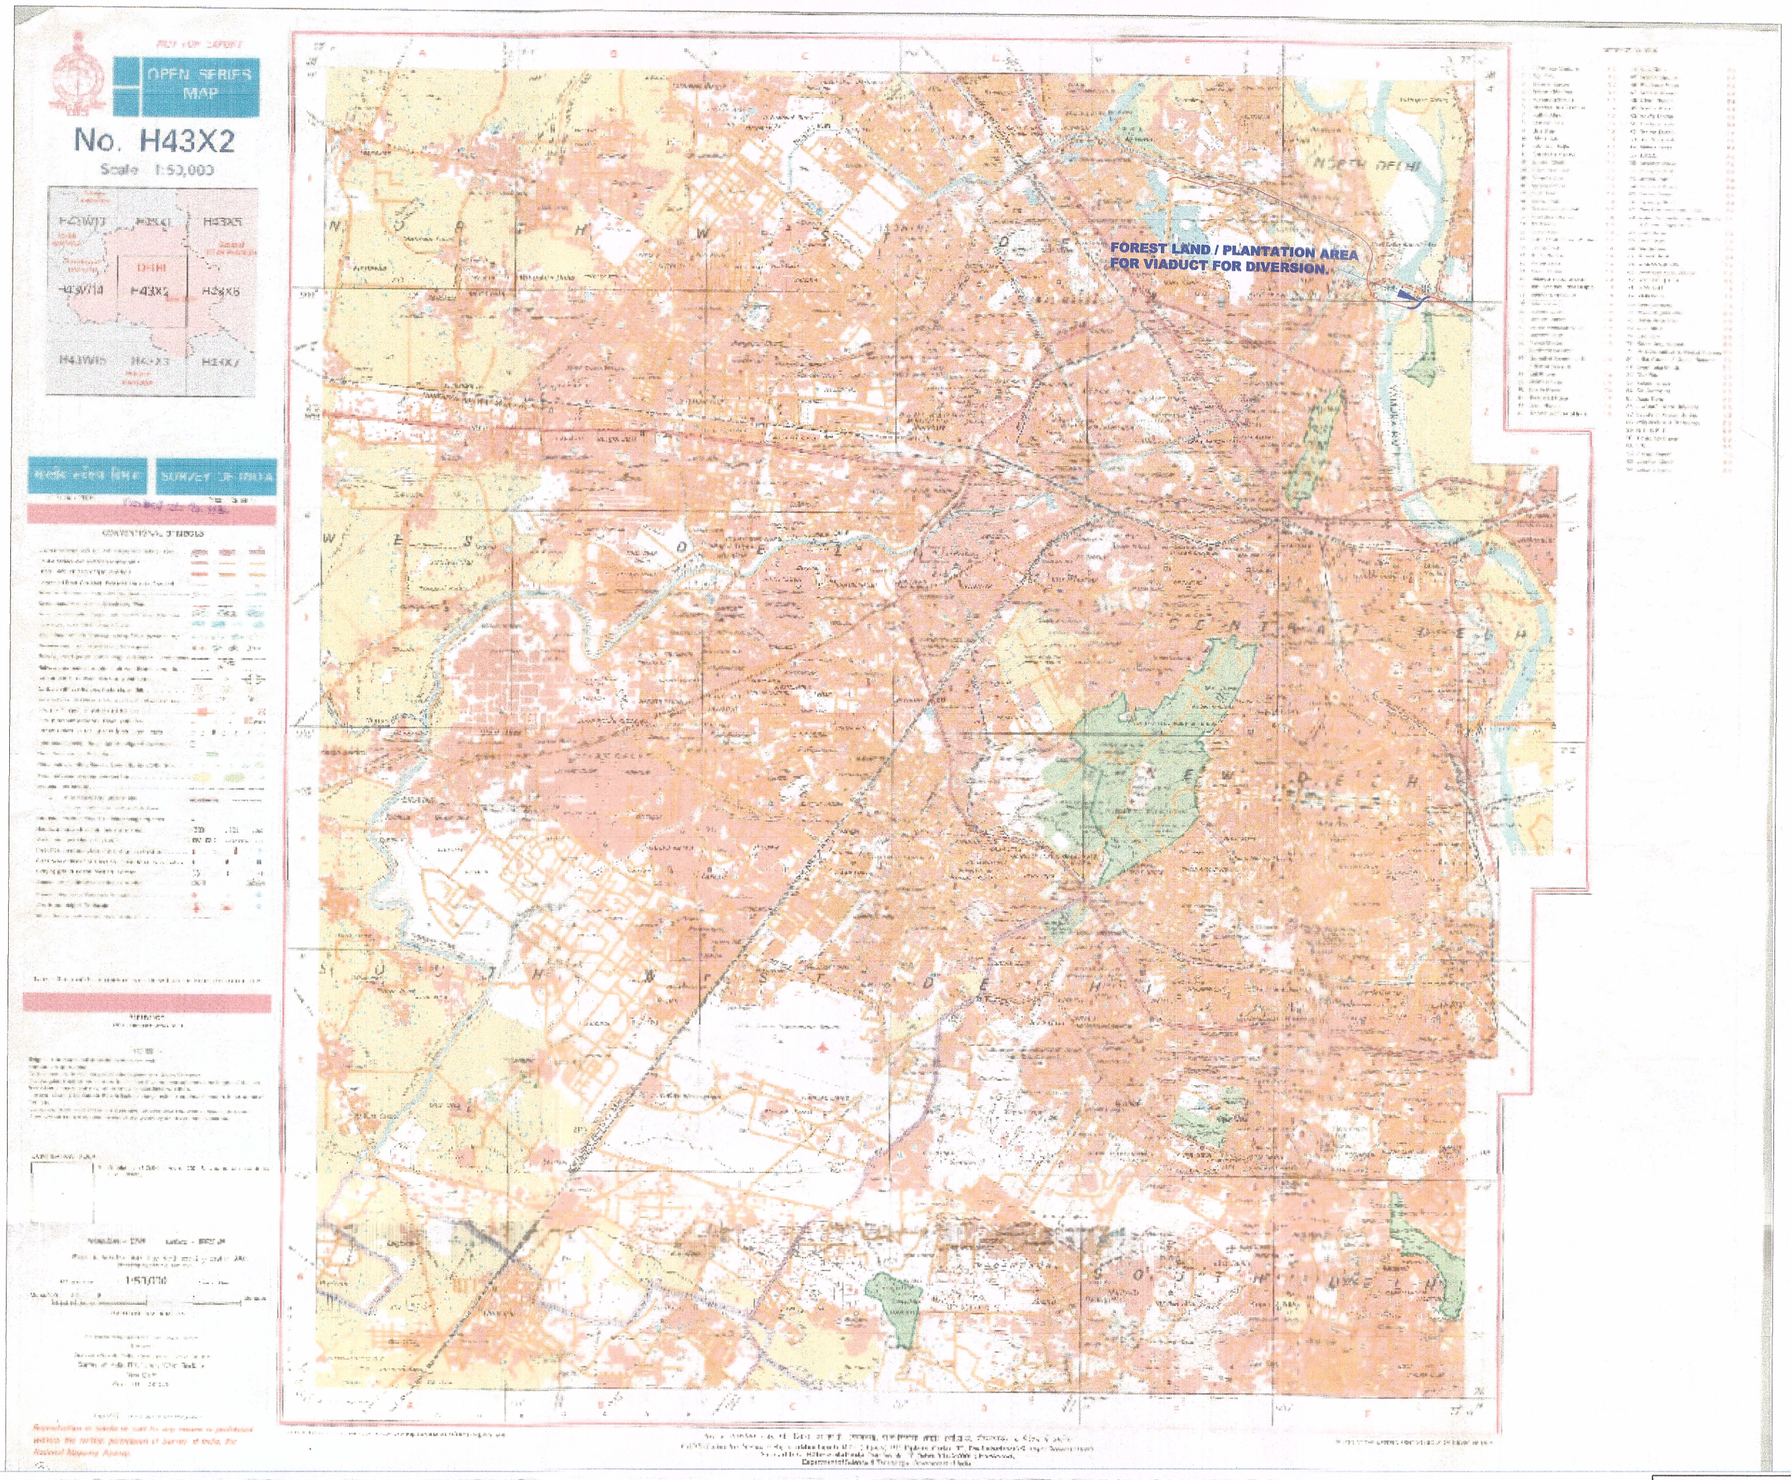

LEGENDS:-

FOREST LAND / PLANTATION AREA FOR VIADUCT FOR DIVERSION.
AREA = 0.4935 HECTARE.

DELHI METRO RAIL CORPORATION LTD.
Metro Bhawan, Fire Brigade Lane, Barakhamba Road, New Delhi-110001

TITLE:- PLAN SHOWING FOREST LAND AND TREE FELLING REQUIRED AT GARHI MANDOO FOREST FOR MAUJPUR TO MAJLIS PARK CORRIDOR FOR PH-IV		
CPM/4	PM/Ph IV	
DATE:- 07 - 09 -2020	REV:- R0	SCALE:-
DRAWING NO.:- DMRC/CPM-4/MJP/MP/TREE/2020	SHEET NO. 1 OF 1	SHEET SIZE A2

PRODUCED BY AN AUTODESK EDUCATIONAL PRODUCT
PRODUCED BY AN AUTODESK EDUCATIONAL PRODUCT
PRODUCED BY AN AUTODESK EDUCATIONAL PRODUCT