ROUTE MAP OF PROPOSED PROTECTED FOREST LAND TO BE DIVERTED FOR LAYING OF PROPOSED 6" DIA. STEEL GAS PIPELINE (CH:136.48 TO 141.22 KM) AND 125 MM MDPE GAS PIPELINE (CH:141.22 TO 141.78 KM) FROM ALONG THE CL GUPTA TO STONEMAN CRAFT NATIONAL HIGHWAY 09 RIGHT SIDE IN AMROHA DISTRICT (UTTAR PRADESH)

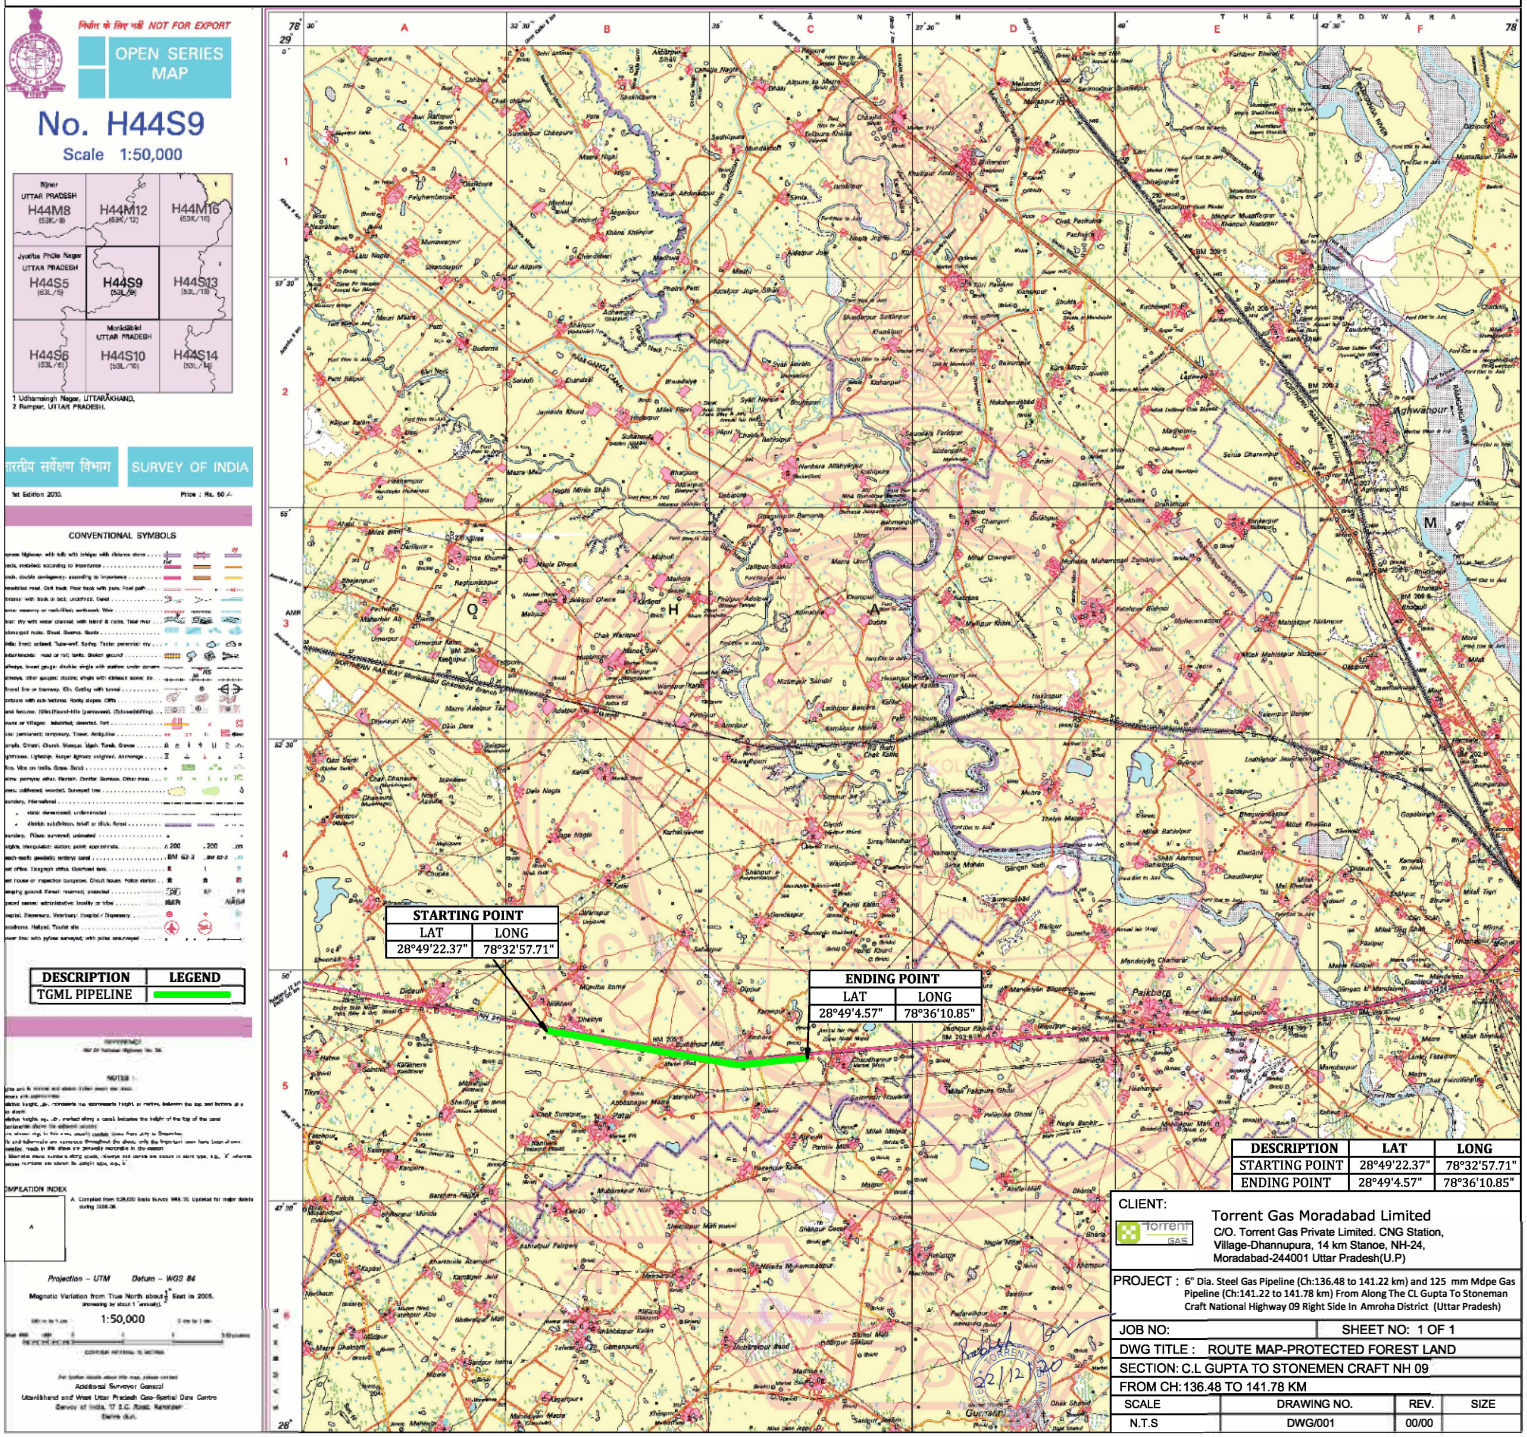

DESCRIPTION	LAT	LONG
STARTING POINT	28°49'22.37"	78°32'57.71"
ENDING POINT	28°49'4.57"	78°36'10.85"

CLIENT:

Torrent Gas Moradabad Limited
C/O. Torrent Gas Private Limited. CNG Station,
Village-Dhannupura, 14 km Stanoe, NH-24,
Moradabad-244001 Uttar Pradesh(U.P)

PROJECT : 6" Dia. Steel Gas Pipeline (Ch:136.48 to 141.22 km) and 125 mm Mdpe Gas Pipeline (Ch:141.22 to 141.78 km) From Along The CL Gupta To Stoneman Craft National Highway 09 Right Side In Amroha District (Uttar Pradesh)

JOB NO:		SHEET NO: 1 OF 1	
DWG TITLE : ROUTE MAP-PROTECTED FOREST LAND			
SECTION: C.L GUPTA TO STONEMEN CRAFT NH 09			
FROM CH:136.48 TO 141.78 KM			
SCALE	DRAWING NO.	REV.	SIZE
N.T.S	DWG/001	00/00	