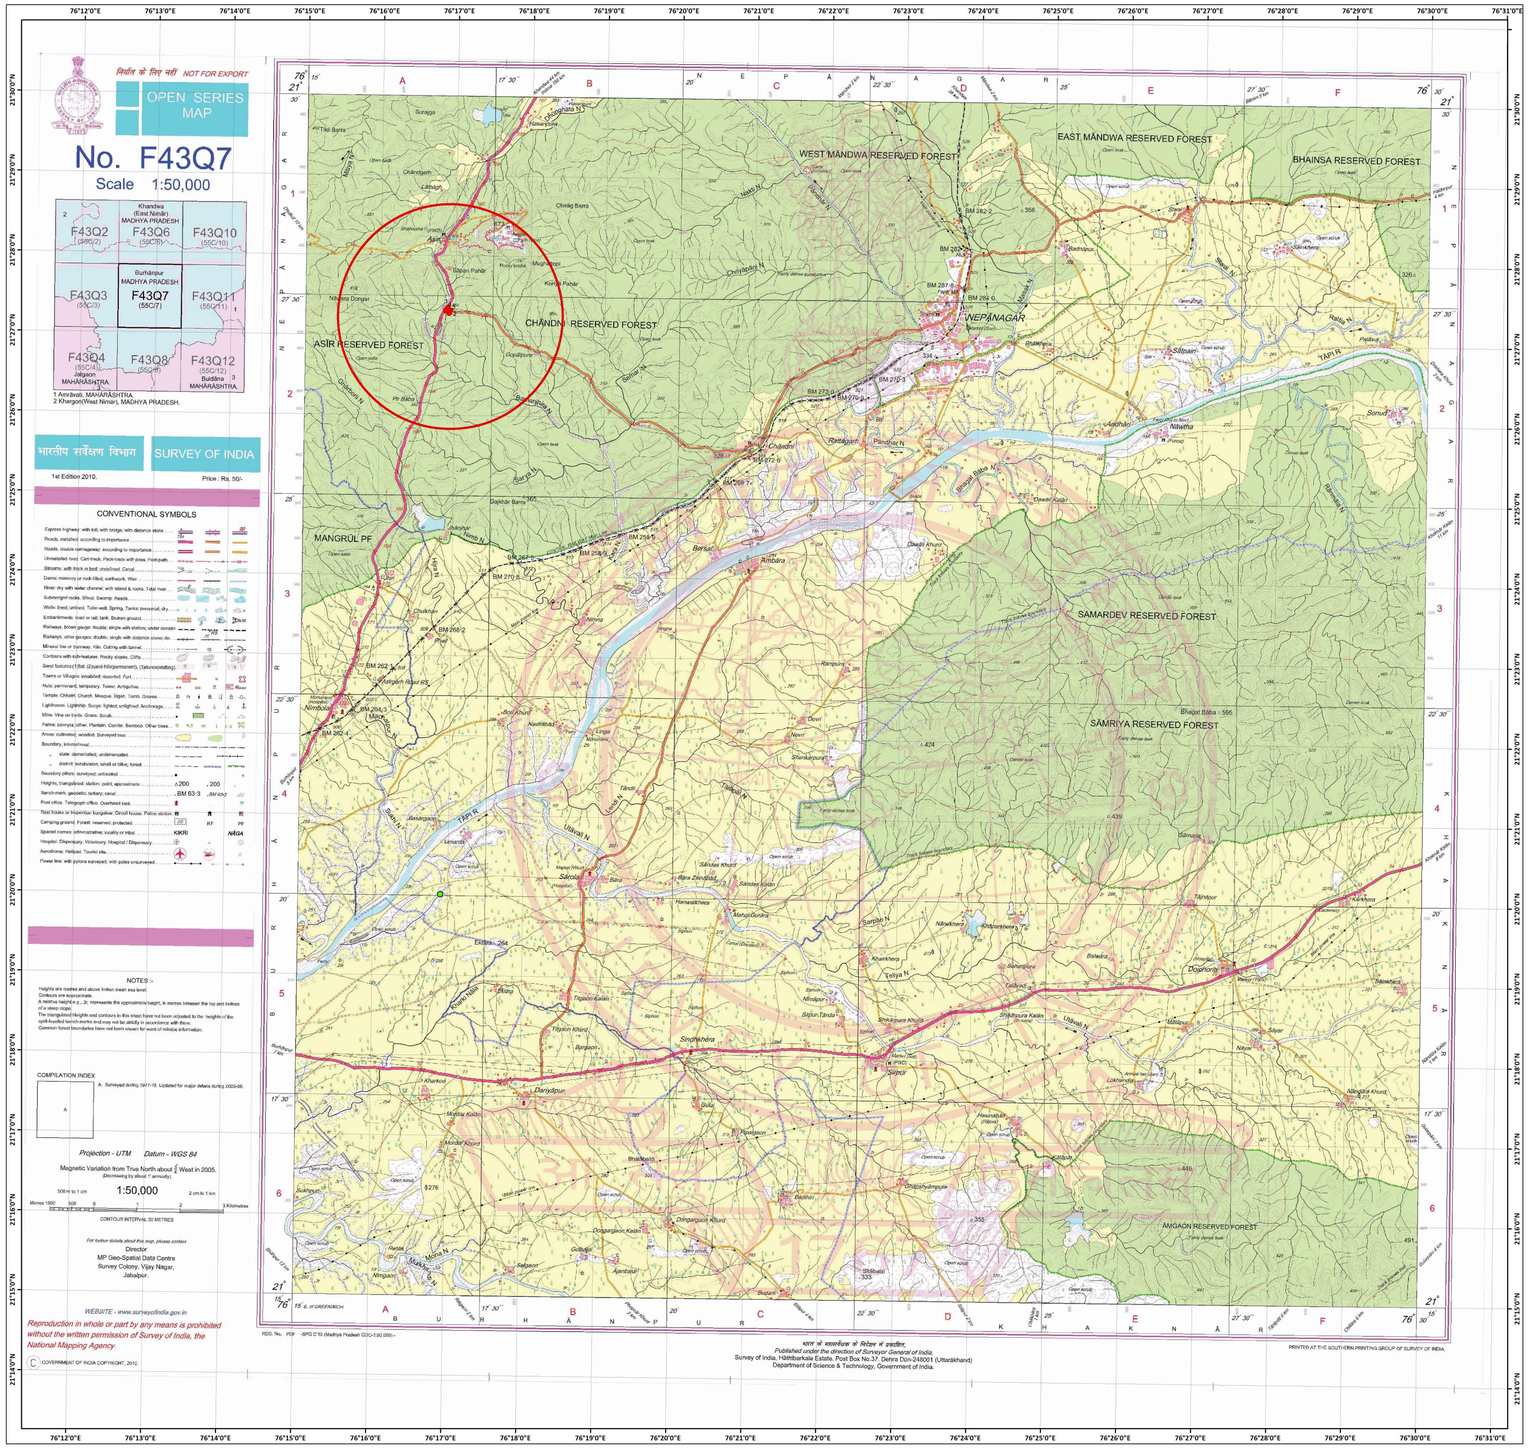

MADHYA PRADESH POLICE
SP OFFICE DIST BURHANPUR
NEPAPHATA HIGHWAY POLICE CHOWKI

SOI MAP (SHEET-55-C7)

NAME OF PROJECT-NEPAPHATA HIGHWAY POLICE CHOWKI

100M X90M=0.900Ha

SCALE 1:50,000

LEGEND

POLICE CHOWKI GPS

POLICE CHOWKI AREA

1- PHYSICAL FEATURES (FOREST)

A- ADMINISTRATIVE FEATURES

Division Boundary

Range Boundary

Pillar

Settlement Pillars

Compartment Boundary

Compartment No - **1390**

SOI FEATURES

Administrative Features

District boundary

Subdivision, tehsil, taluk

Revenue Village

Communication Features

Railway line Broad gauge

Railway line Narrow Gauge

Road metalled

Road Fair Weather

Cart-track

Pack-track/Foot Path

Power line

Natural Features

Contour

Ravines

River bank

Stream dry

Stream perennial

Water body Perennial (River /Tank)

Other Features

Bridge on track/footpath

Church

Chhatri

Dam

Fort

Graves

Forest Rest House FO., RH

Hut temporary/permanent

Mosque/Idgah

Railway station hut

Relative height position 15 r

Temple

Triangulation station

Tube well/pump house

Dug well

Height 657

SNO	LATE D	LATE M	LATE S	LONG D	LONG M	LONG S
1	21	27	21.3	76	16	54
2	21	27	19	76	16	56
3	21	27	17	76	16	55
4	21	27	18.8	76	16	52