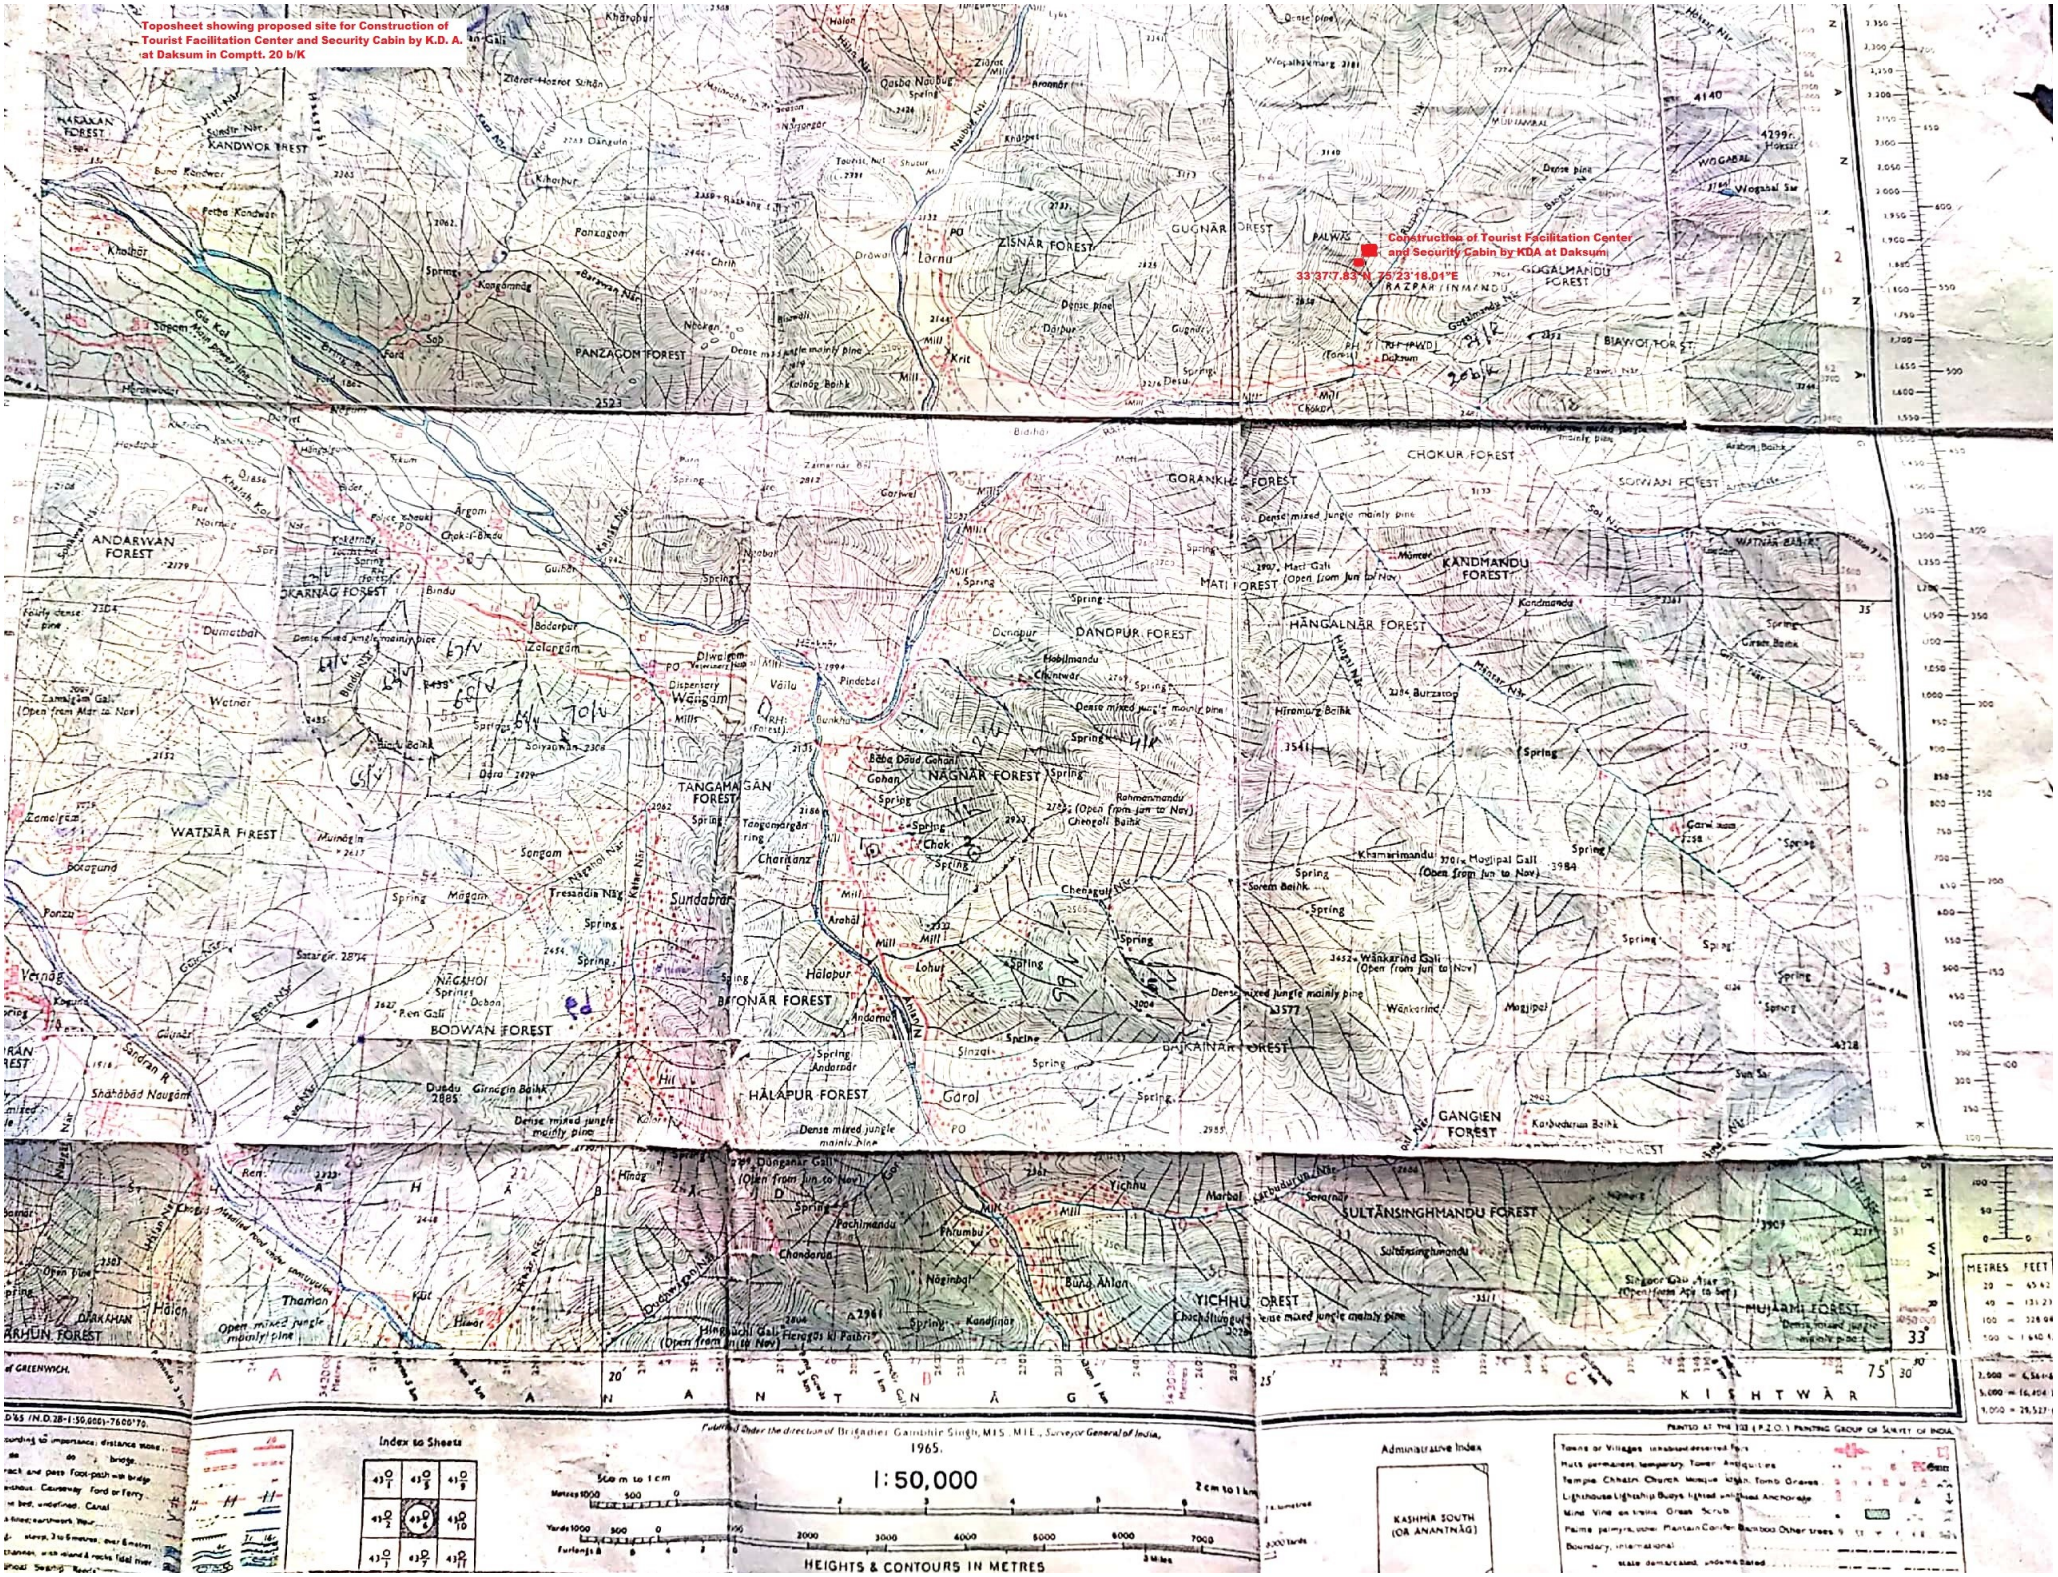Toposheet showing proposed site for Construction of Tourist Facilitation Center and Security Cabin by K.D. A. at Daksum in Comptt. 20 b/K