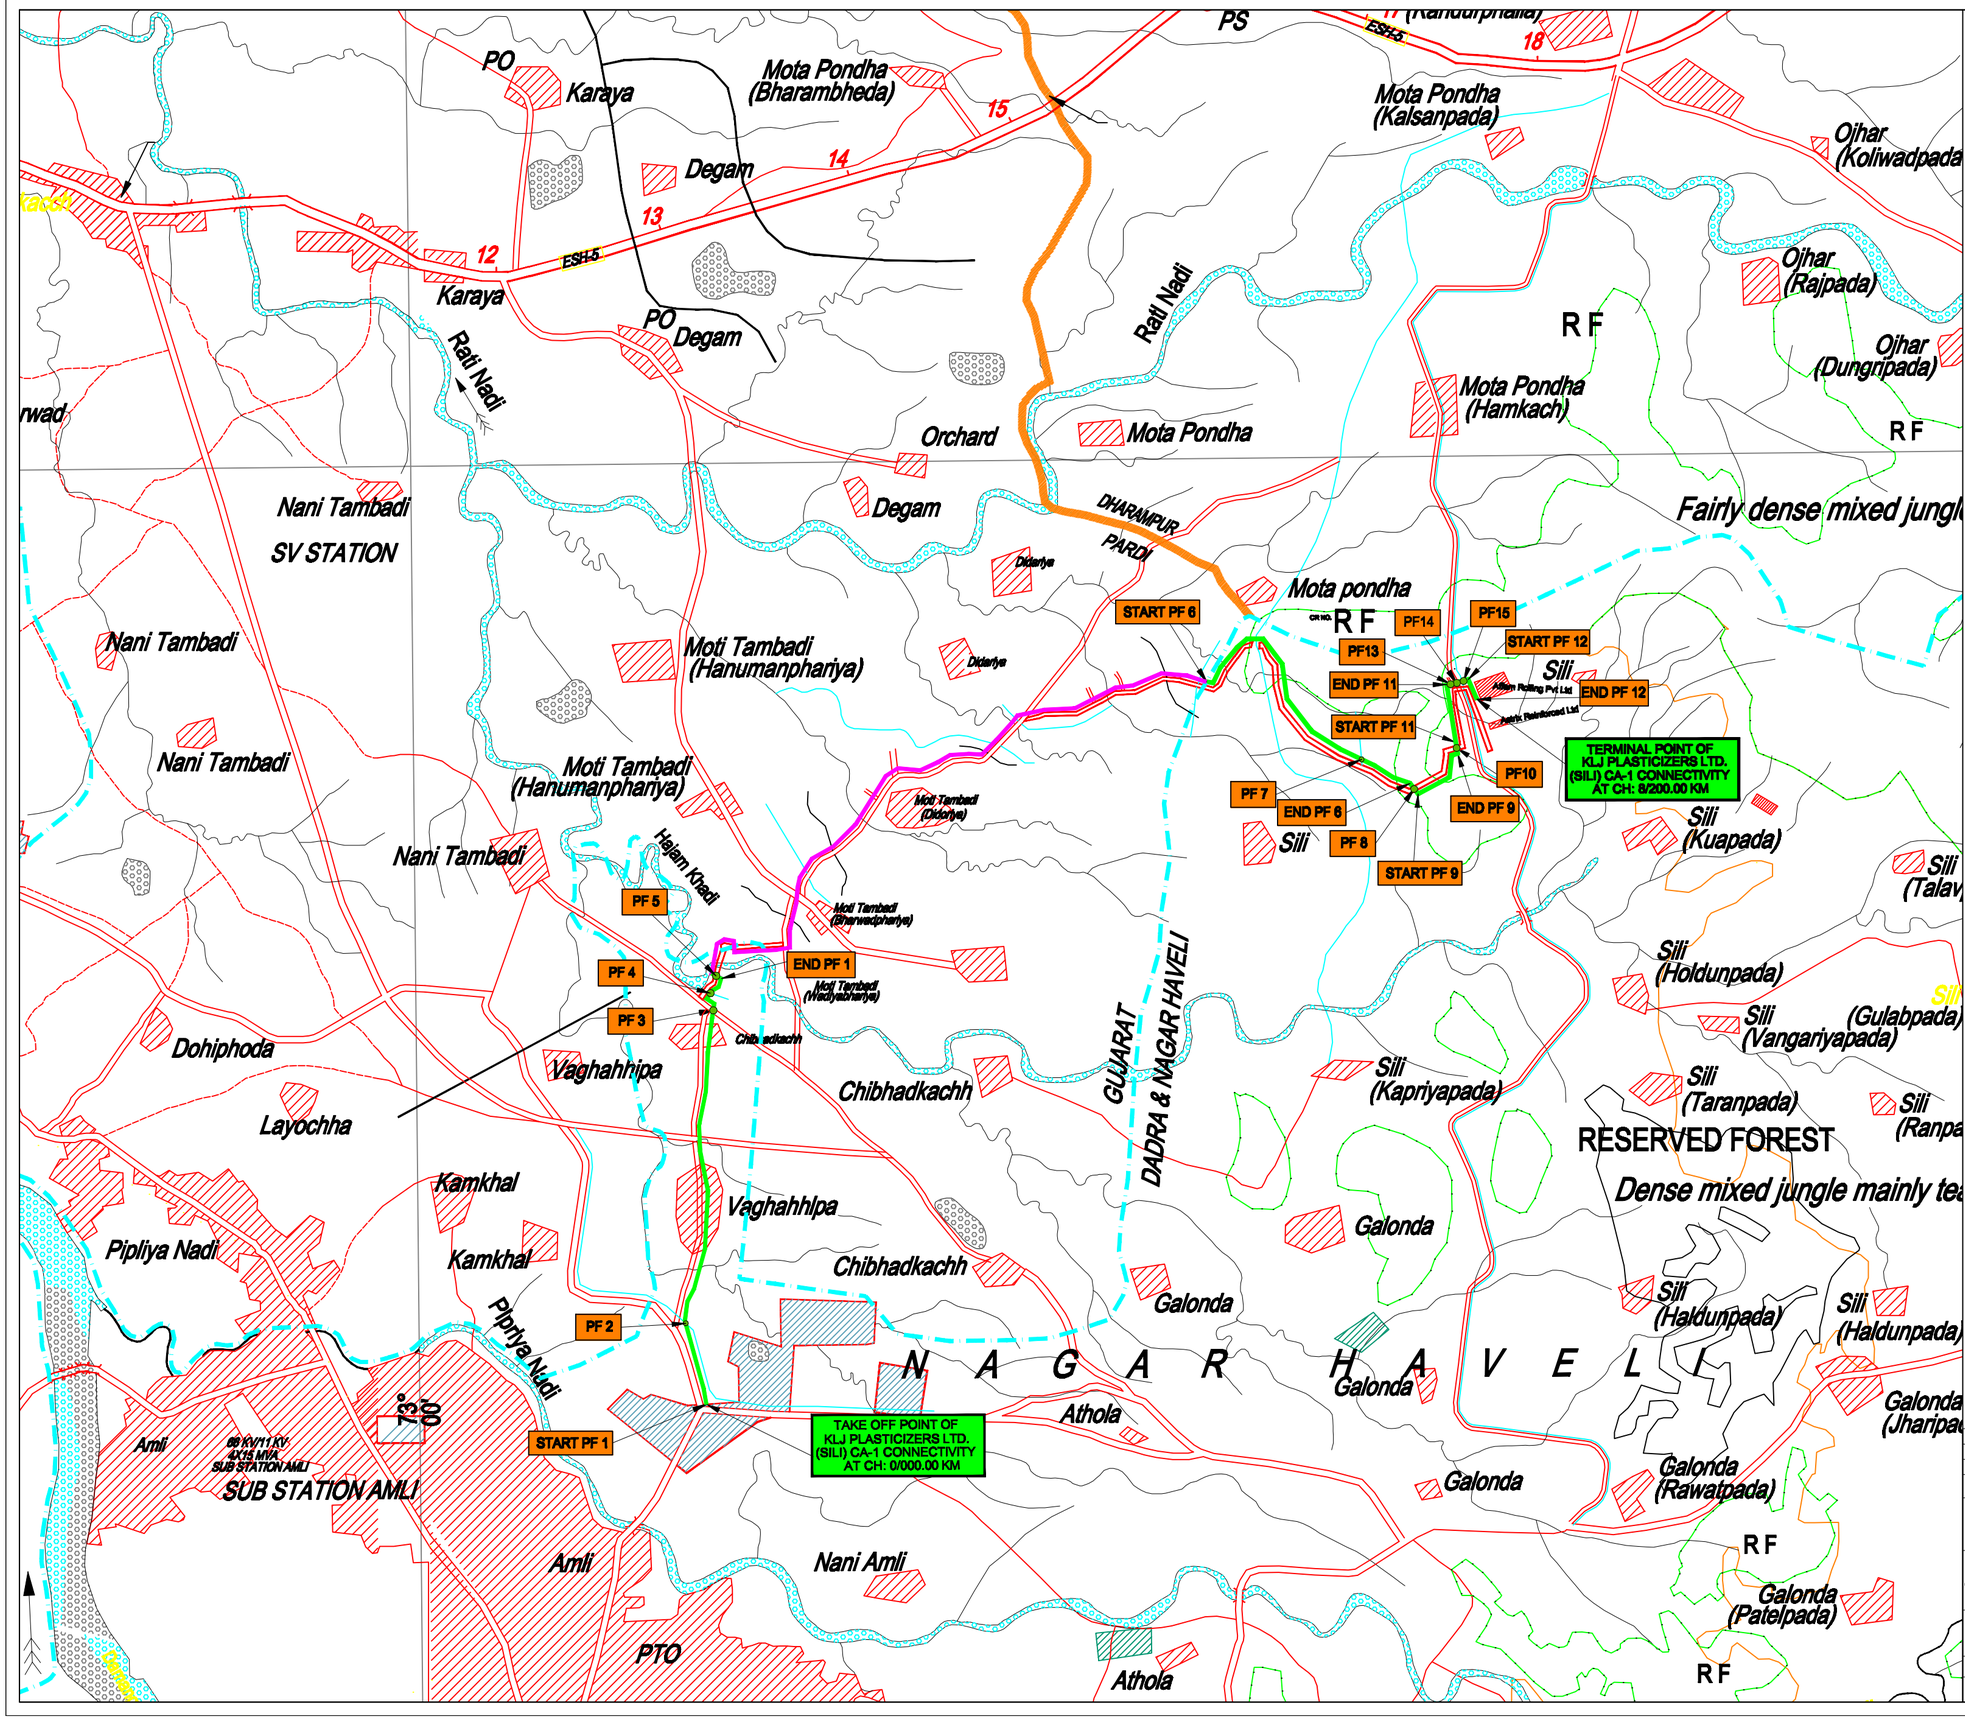

GPS CO-ORDINATE OF PIPELINE WITH IN FOREST AREA

SR NO	PF NO	NAME OF PIPELINE CONNECTIVITY	LATTITUDE	LONGITUDE
1	START PF 1	KLJ PLASTICIZERS LTD (SILI) CA-1 CONNECTIVITY	20°17'14.82"N	73° 0'45.03"E
	END PF 1		20°16'31.00"N	73° 0'46.21"E
2	PF 2		20°17'28.94"N	73° 0'42.71"E
3	PF 3		20°16'9.86"N	73° 0'47.40"E
4	PF 4		20°16'28.90"N	73° 0'46.20"E
5	PF 5		20°16'31.17"N	73° 0'46.12"E
6	START PF 6		20°19'22.35"N	73° 2'34.77"E
	END PF 6		20°19'10.95"N	73° 3'0.76"E
7	PF 7		20°19'12.19"N	73° 2'55.60"E
8	PF 8		20°19'10.85"N	73° 3'0.50"E
9	START PF 9		20°19'10.76"N	73° 3'1.01"E
	END PF 9		20°19'17.07"N	73° 3'7.74"E
10	PF 10		20°19'17.27"N	73° 3'7.70"E
11	START PF 11		20°19'17.49"N	73° 3'7.65"E
	END PF 11		20°19'26.85"N	73° 3'5.73"E
12	START PF 12		20°19'27.80"N	73° 3'5.05"E
	END PF 12		20°19'34.29"N	73° 3'10.00"E
13	PF 13		20°19'28.77"N	73° 3'5.85"E
14	PF 14		20°19'27.92"N	73° 3'5.25"E
15	PF 15		20°19'27.42"N	73° 3'5.57"E

N

LEGEND:

PIPELINE NAME

- PROPOSED PIPELINE WITHIN NON PF AREA IN VALSAD DISTRICT
- PROPOSED PIPELINE WITHIN PF AREA
- PF CROSSING
- CANAL
- ASPHALTED ROAD
- STATE BOUNDARY

No	DATE	REVISIONS	BY	CHKD	APPD	PROJ ENGR
00	24.2.2020	ISSUED FOR APPROVAL	krupal	shiv		

CLIENT: GUJARAT GAS LIMITED, AHMEDABAD , GUJARAT

SURVEY CONSULTANTS: SECON PRIVATE LIMITED, BANGALORE

TITLE: DETAILED ENGINEERING ROUTE MAP FOR DNH GA KLJ PLASTICIZERS LTD (SILI) CA-1 CONNECTIVITY

SCALE	DRAWING NO	REV
1: 25,000	SECON/GGL/KHANVEL CONNECTIVITY/RM-01	00