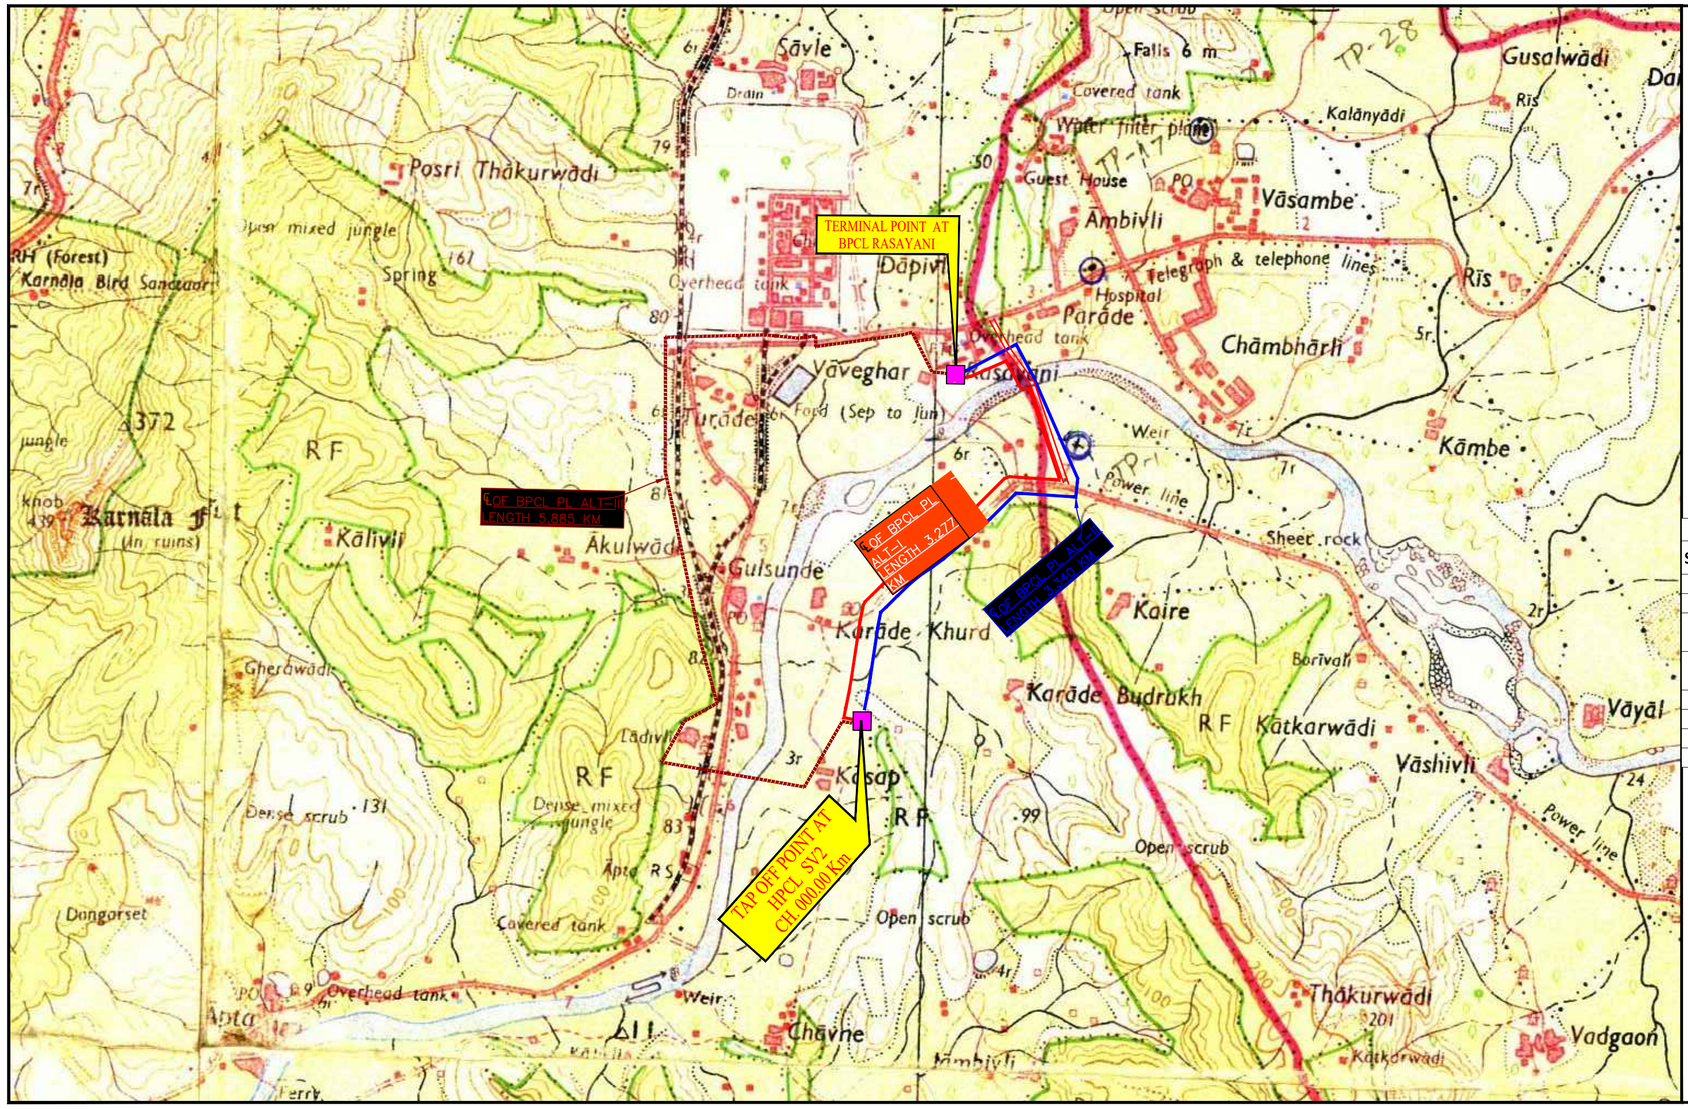

N

Route Discription

RECCY SURVEY OF BPCL'S HPCL SV2 TO BPCL RASAYANI PIPELINE

SR. NO.	SECTION	DISCRIPTION	LENGTH (KM)	LEGEND PIPELINE CL
01	BPCL ALT-I	BPCL'S PROP.HPCL SV2 TO BPCL RASAYANI PIPELINE	3.277	
02	BPCL ALT-II	BPCL'S PROP.HPCL SV2 TO BPCL RASAYANI PIPELINE	3.340	
03	BPCL ALT-III	BPCL'S PROP.HPCL SV2 TO BPCL RASAYANI PIPELINE	5.885	

Village wise breakup

S.No.	Name of Village	Taluka	District	Chainage(Km) From	Chainage(Km) To	Length(Km)	Forest Land(ha)	Non-Forest Land(ha)	Remarks
1	KASAP	PANVEL	RAIGAD	0.000	0.139	0.139	0.0000	0.0136	
2	KARADE KHURD	PANVEL	RAIGAD	0.139	1.175	1.036	0.0016	0.1012	
3	KARADE KHURD(CHAVANDHOLI)	PANVEL	RAIGAD	1.175	1.847	0.672	0.0069	0.0605	
4	KARADE KHURD(SAVE)	PANVEL	RAIGAD	1.847	2.127	0.280	0.0000	0.0897	
			RAIGAD	2.191	2.811	0.620			
5	KAIRE	KHALAPUR	RAIGAD	2.127	2.191	0.064	0.0000	0.0061	
6	PARADE	KHALAPUR	RAIGAD	2.811	3.277	0.466	0.0000	0.0508	
	Total Area						**0.0085**	**0.3219**	
	Total Area of Project							**0.3304**	

BHARAT PETROLEUM CORPORATION LTD.
A Govt. of India Enterprise
MMPL Rerouting Pipeline project

SURVEY AGENCY
M.S.Associates
Nerul, Navi Mumbai-400706
Tel: 022-27706836 , 09323645092
Email : msassociatesmumbai@yahoo.com

PROJECT : RECCY SURVEY
SECTION : HPCL SV2 TO BPCL RASAYANI

SHEET : 01 of 01

SCALE 1:25000

DRAWING NO. BPCL-MSA-RS-SV2BP-RM-001

REV.0A