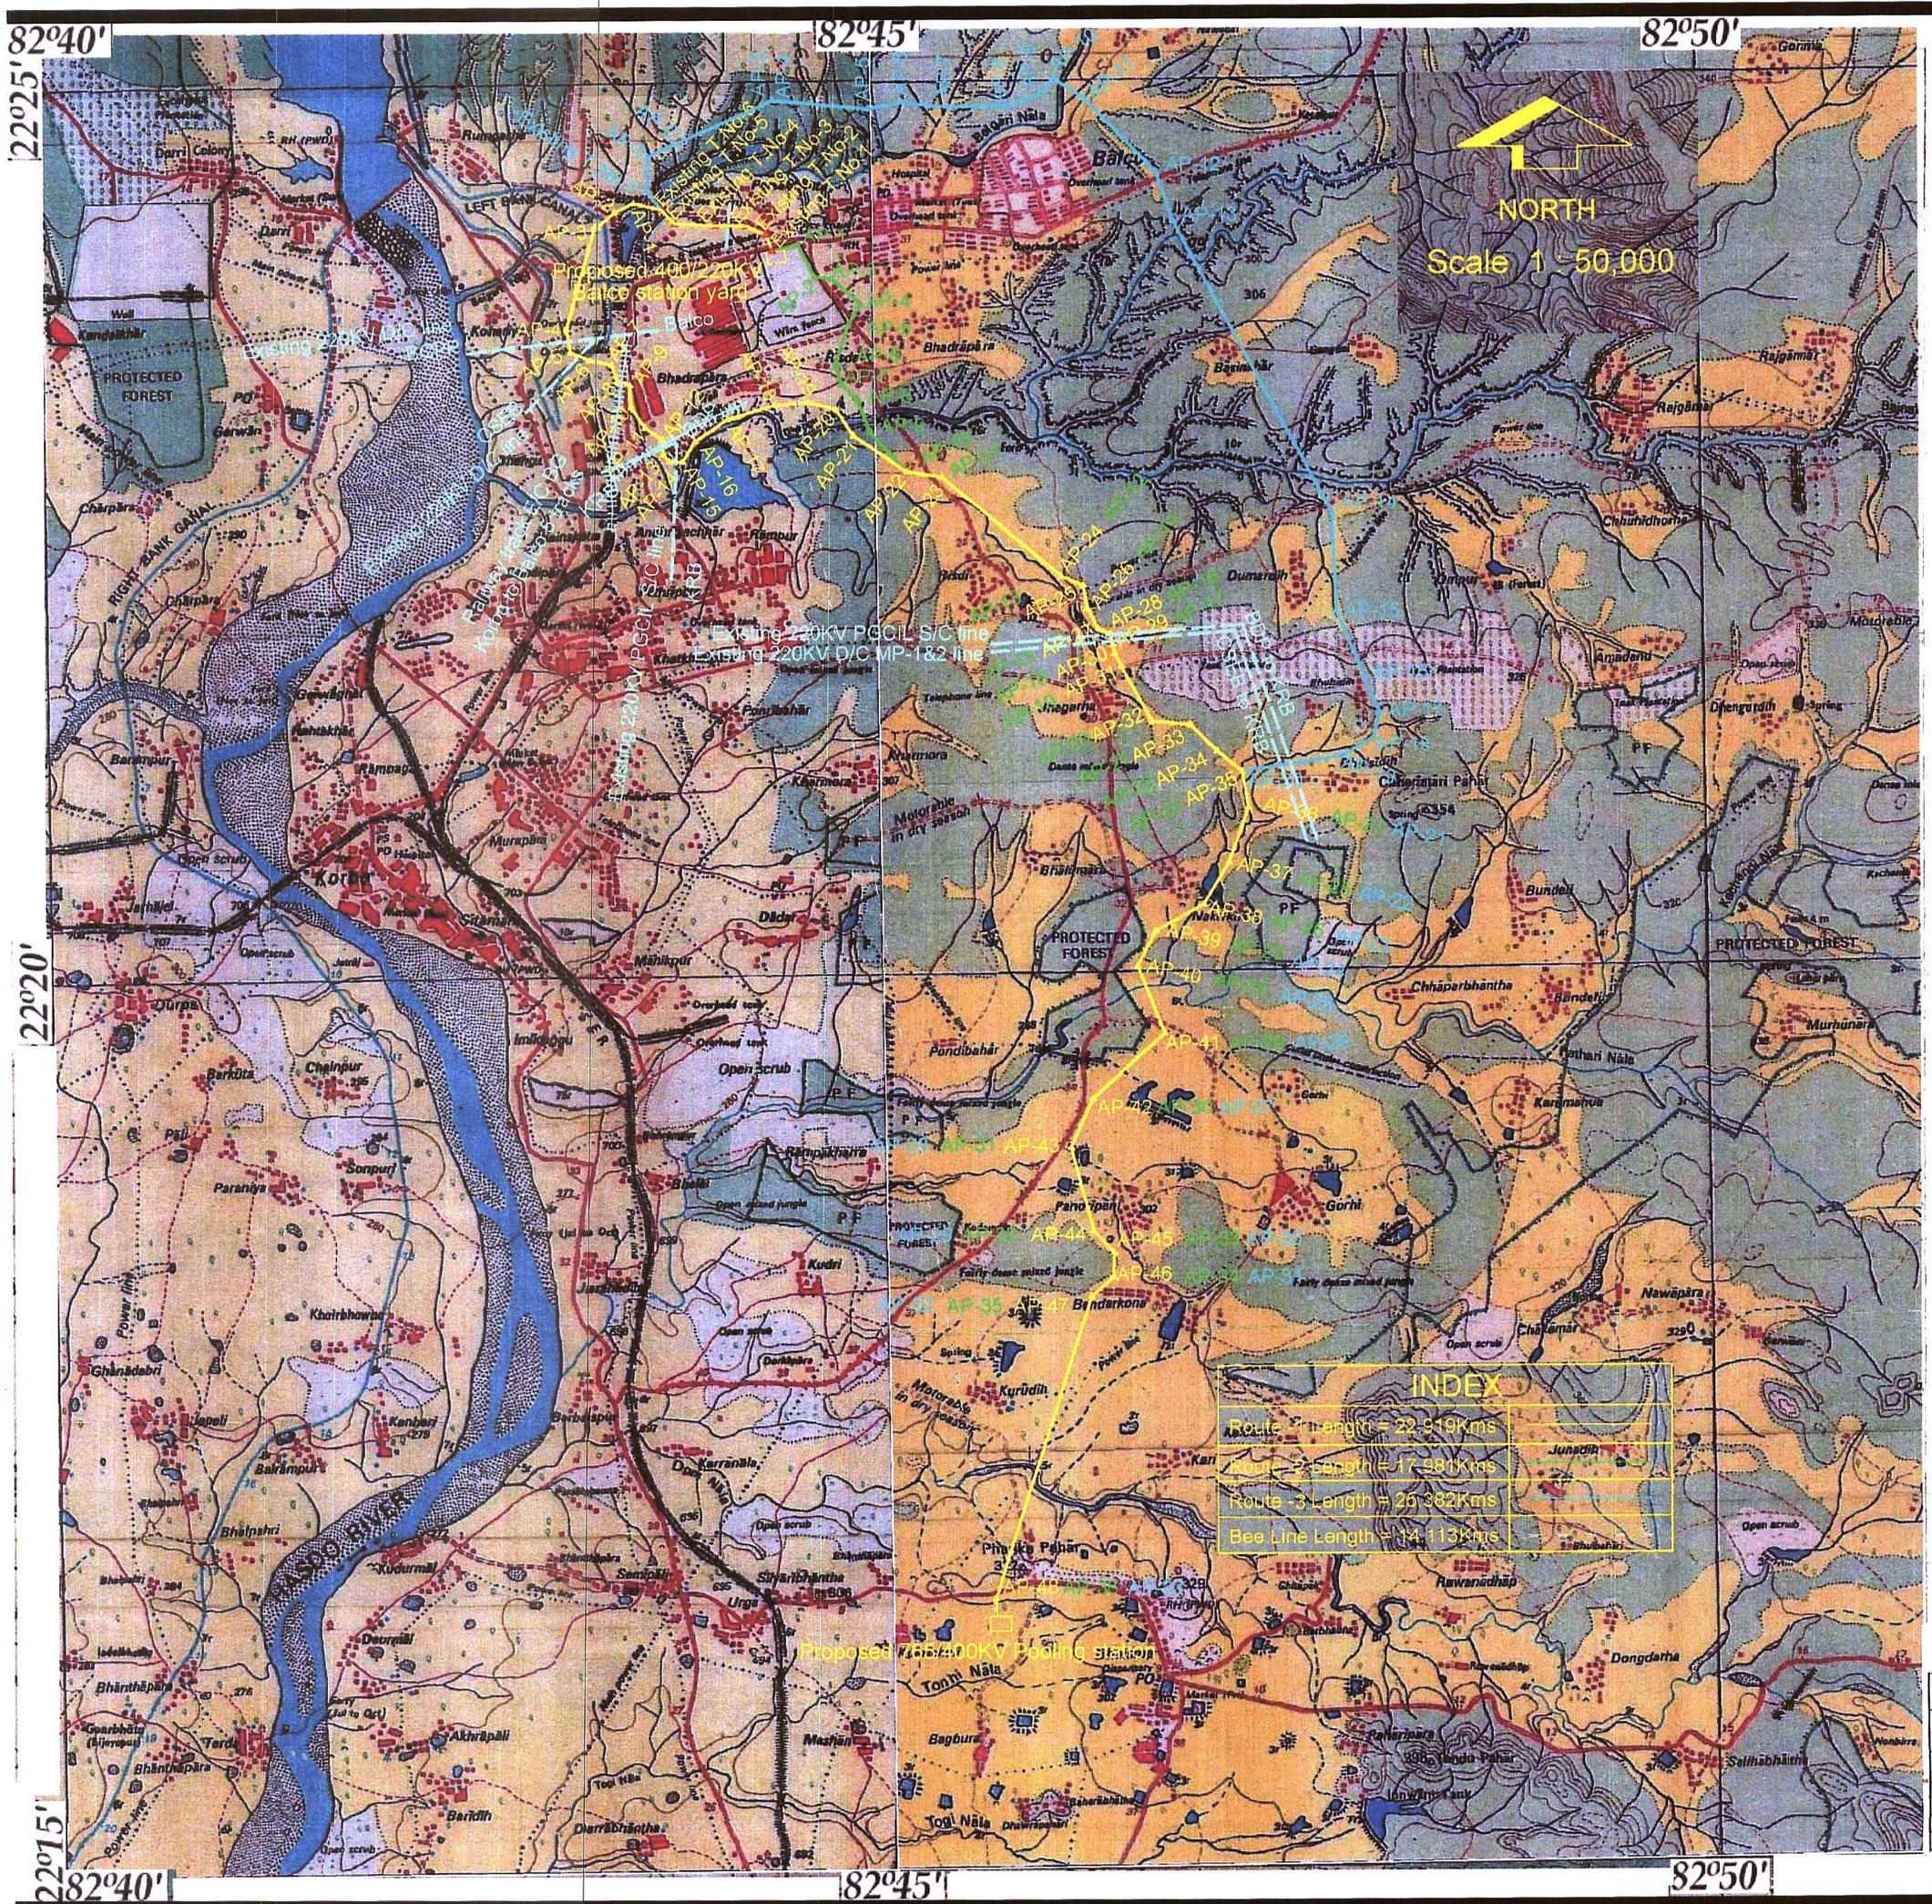
82°40'
82°45'
82°50'
22°25'
22°20'
22°15'
NORTH
Scale 1 : 50,000
Proposed 400/220KV Balco station yard
Existing 220KV PGCIL S/C line
Existing 220KV D/C MP-1&2 line
Proposed 765/400KV Pooling Station
INDEX
Route - 1 Length = 22.919Kms
Route - 2 Length = 17.981Kms
Route -3 Length = 25.382Kms
Bee Line Length = 14.113Kms
PROTECTED FOREST
KORBA
BALCO
Bhadrapara
Dumaralh
Jhagarha
Chhaparbhantha
Bundeli
Pondibahar
Gorhi
Bandarkona
Kurudih
Nawapara
Dongdarha
Salihabhatha
Murhunara
Kurmatra
Mahikpur
Kudri
Bhaiyathar
Kuduramal
Deorimal
Bhanthapara
Baridih
Dharabhantha
Mashenra
Urga
Siyanbhantha
Bagbura
Phaska Pahar
Rawanadhap
Chhapri
Tonhi Nala
Togi Nala
Bhubahri
Junadih
Amadanu
Chhuhidhora
Rajgamar
Basimhar
Khamora
Bhalimara
Nakriki
Chhapri
Karamatra
Gorhi
Pano Pani
Fairly dense mixed jungle
Open scrub
Motorable in dry season
Power line
Telephone line
Railway
Hospital
Overhead tank
Temple
Mosque
Well
Spring
Bridge
Forest
Plantation
Cultivation
Hamlet
Village
Market
Post office
Rest house
Dispensary
Veterinary hospital
Aerodrome
Tourist site
Cremation ground
Cemetery
Hut
Tower
Fort
Ruins
Lighthouse
Mine
Quarry
Sand
Rock
Cliff
Cutting
Tunnel
Bridge
Culvert
Ford
Ferry
Weir
Dam
Canal
Drain
River
Stream
Tank
Lake
Swamp
Marsh
Reed
Bamboo
Palm
Orchard
Cultivated land
Barren land