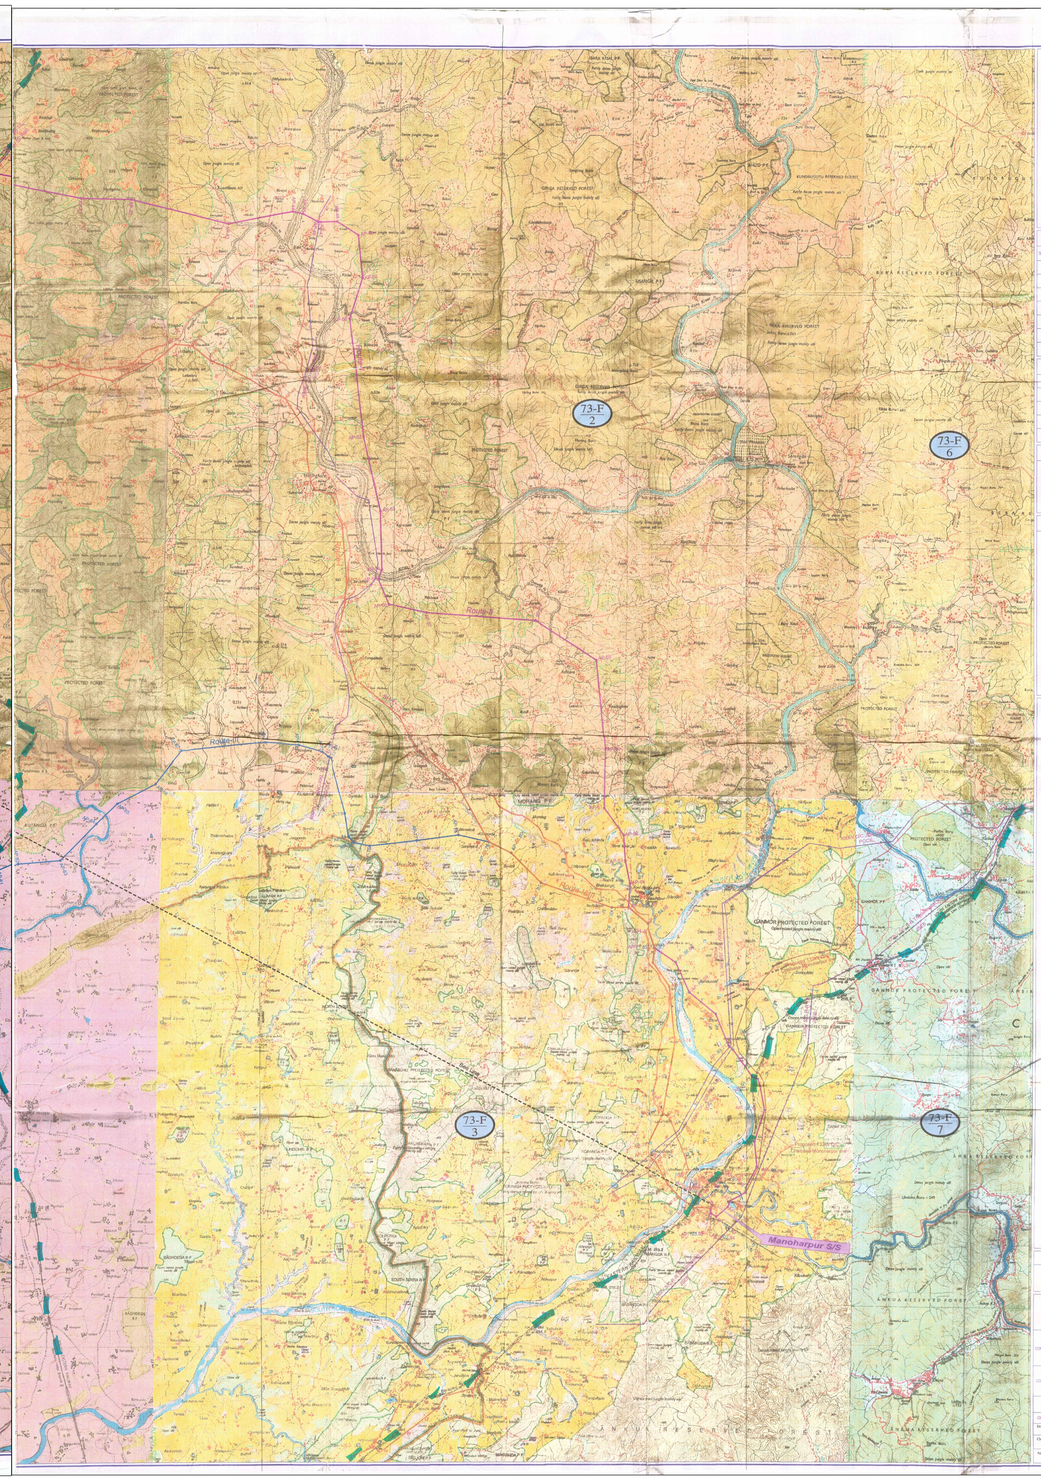

N
W E
S

LEGENDS :-

SL.NO.	DESCRIPTION	SYMBOL
1.	Bee Line Shown As	
2.	Route -I Shown As	
3.	Route -II Shown As	
4.	Route -III Shown As	
5.	HT Line Shown As	
6.	Proposed HT Line Shown As	
7.		

Length of Route:-

Sl.No.	Route Name	Length (Km.)
1.	Bee Line	75.300
2.	Route-1	95.712
3.	Route-2	105.132
4.	Route-3	106.681

NOTES:-

1. All Dimensions are in meter unless otherwise stated.

INDEX TO SHEETS:-

LINEAR SCALE

CLIENT: POWER GRID CORPORATION OF INDIA LIMITED
(A Government of India Enterprise)

CONTRACTOR: KEC
KEC INTERNATIONAL LIMITED
Transmission Vertical, KEC&Anna Street,Guindy,Chennai-600 017

CONSULTANT: Pioneer Geomatics Engineering (P) Ltd.
Plot-2, Sector-7, Phase-II, G.I.D.C. Estate, Gandhinagar-382 044 (Gujarat) India
Mob: (091) 9426-08564
(091) 9426-1104
Fax: (091) 2766-1085

TITLE: Alignment Plan for 132 KV D/C Transmission Line with Alternative Routes from SIMDEGA to MANOHARPUR S/S

ORDER NO.: CB / A-317 / Survey / WS-1. Dated: 04 / 02 / 2013

Drawn By:	N. Bera.	SHEET NO. (SPL)	SHEET NO.	1 OF 1	SCALE	1 : 50000
Checked By:	H. Bhauma.	S U V 2 0 2 4	APR	13	PRELIMINARY	0 1
Approved By:	B.Mally.	DEPARTMENT	PROJECT NO.	DATE	TOPO SHEET	REV.