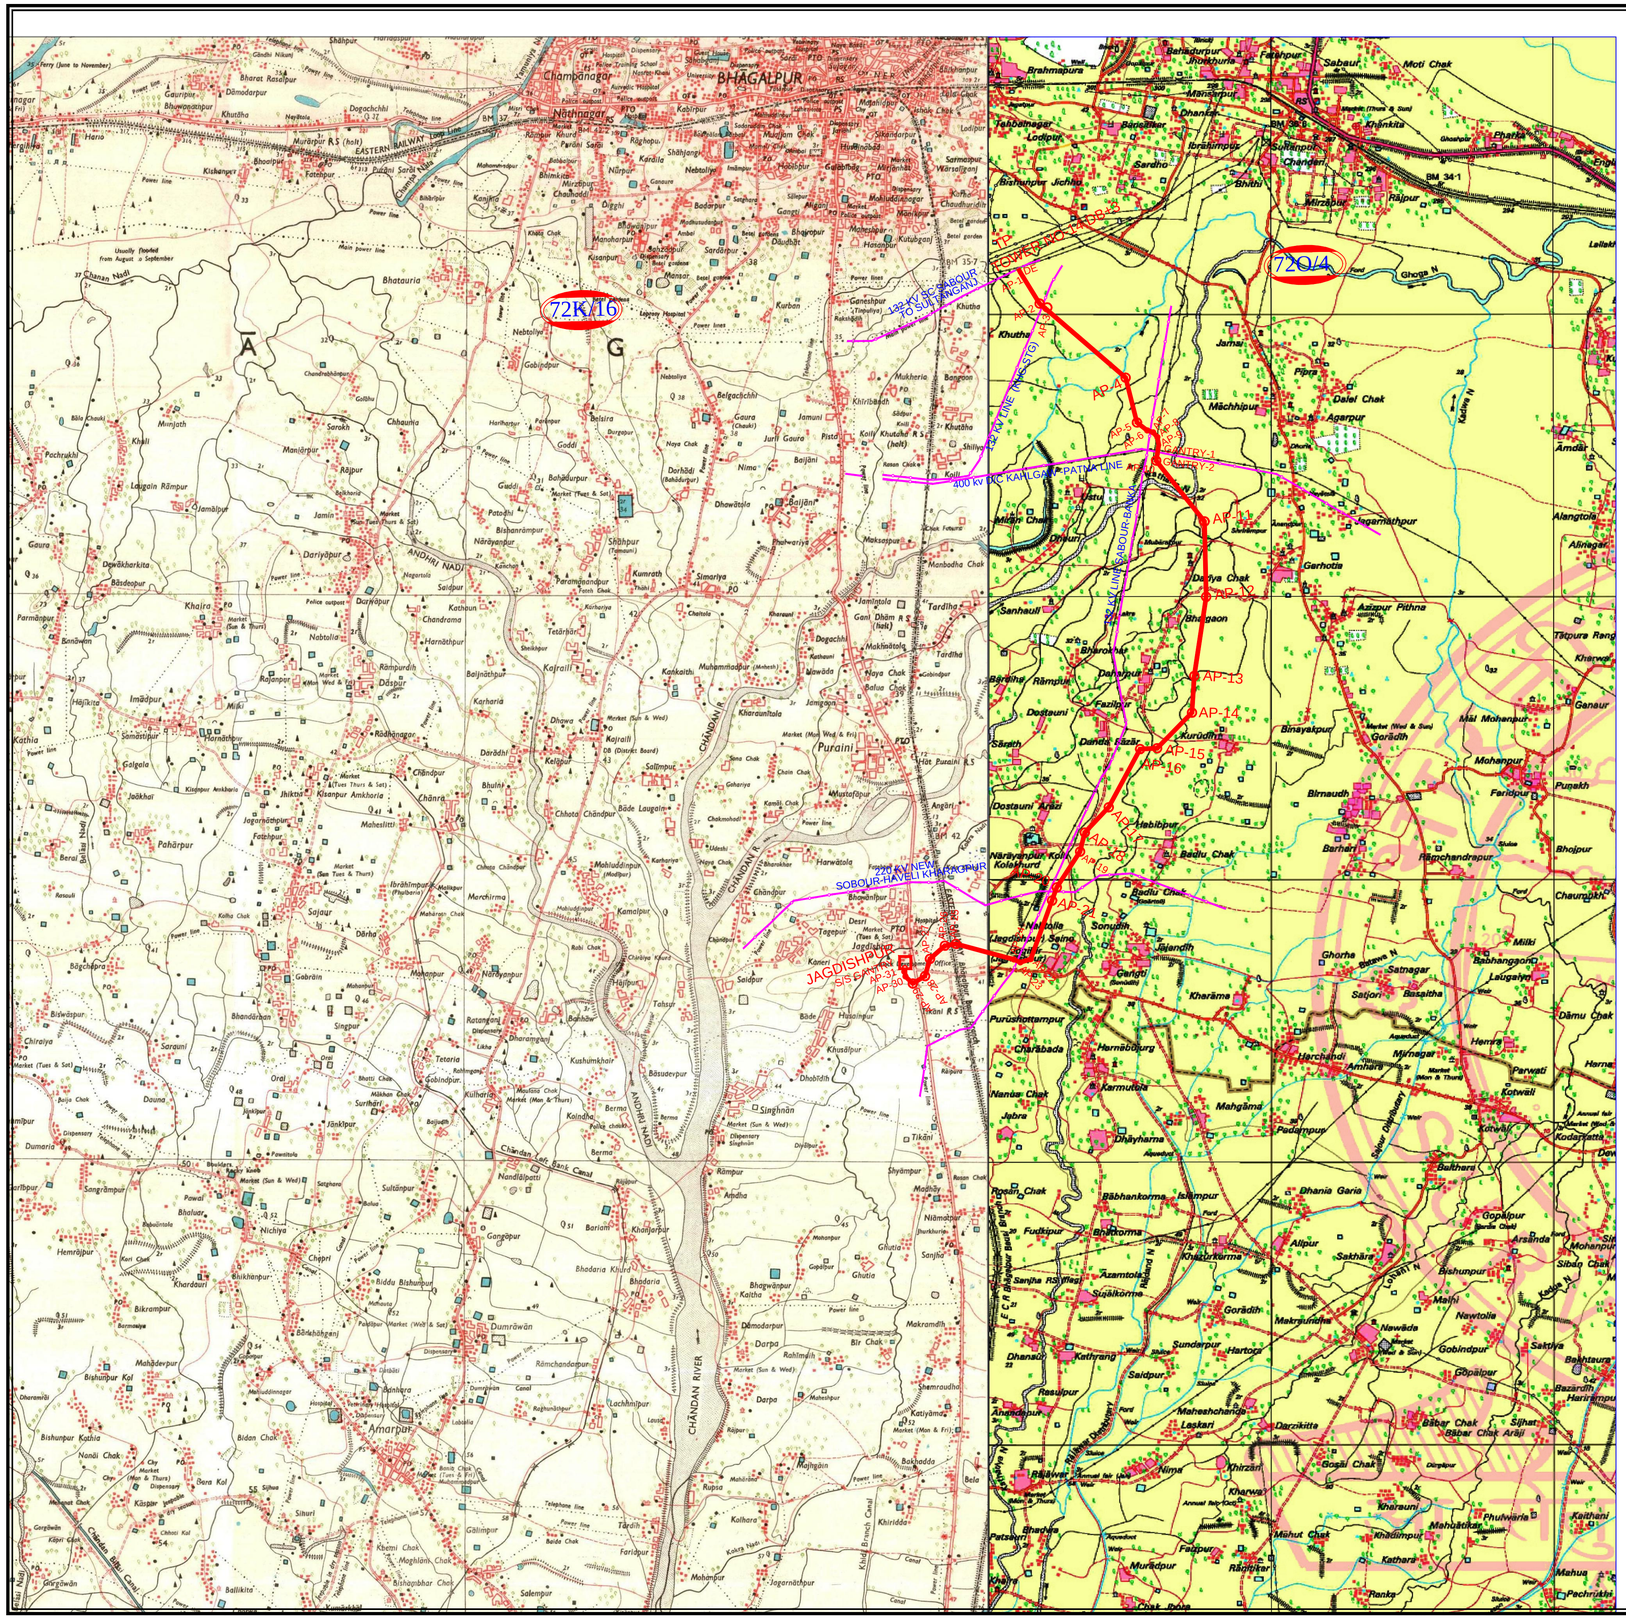

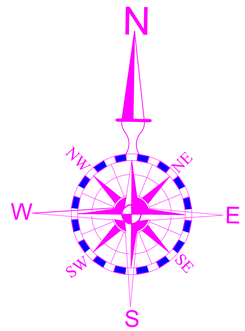

CONVENTIONAL SYMBOLS	
GROUND FEATURE	PLAN
METAL ROAD	
UNMETAL ROAD	
CART TRACK/FOOTPATH	
DAMS: masonry or rock-field;earthwork wear	
River: drywaterchanel;with island & rocks, tidal river	
Railways, broadgauge; double	
Railways,broadgauge;singal with station	RS
Railways, other gauge;singal with station	20
Contours with sub feature	20 200
Towns or village	
Temple,Chhatri,Church,Mosque,Graves	
Palms,Other trees	
Boundary, International	
District; subdivision	
Bench Mark	BM 60.3
Forest; reserved,protected	RF PF
Hospital; Dispensary, Veterinary	
Power Line	
Aerodrome	
Helipad	

Description	Show As
Route -1 (Final)	AP-5

LINEAR SCALE

Km 5.0 4.5 4.0 3.5 3.0 2.5 2.0 1.5 1.0 0.5 00 0.5 1.0Km.

CLIENT:

BIHAR STATE POWER TRANSMISSION CO LTD, PATNA

(A Government of Bihar Undertaking)

CONTRACTOR:

L & T Construction

Power Transmission & Distribution

TITLE : Route Alignment Plan
132 KV Lilo Line on One Line of 132 KV Sabour - Sultangang Transmission Line to New GSS Near Nathnagar (Bhagalpur)

ORDER NO.:

FOR L&T			FOR BSPTCL		
Drawn By:-	Checked By	Submitted By	Checked By	Recommended By	Approved By

1 of 1	1:50000	S U V			Topo Sheet Preliminary NUMBER
SHEET	SCALE	DEPARTMENT	PROJECT NO.	DATE	