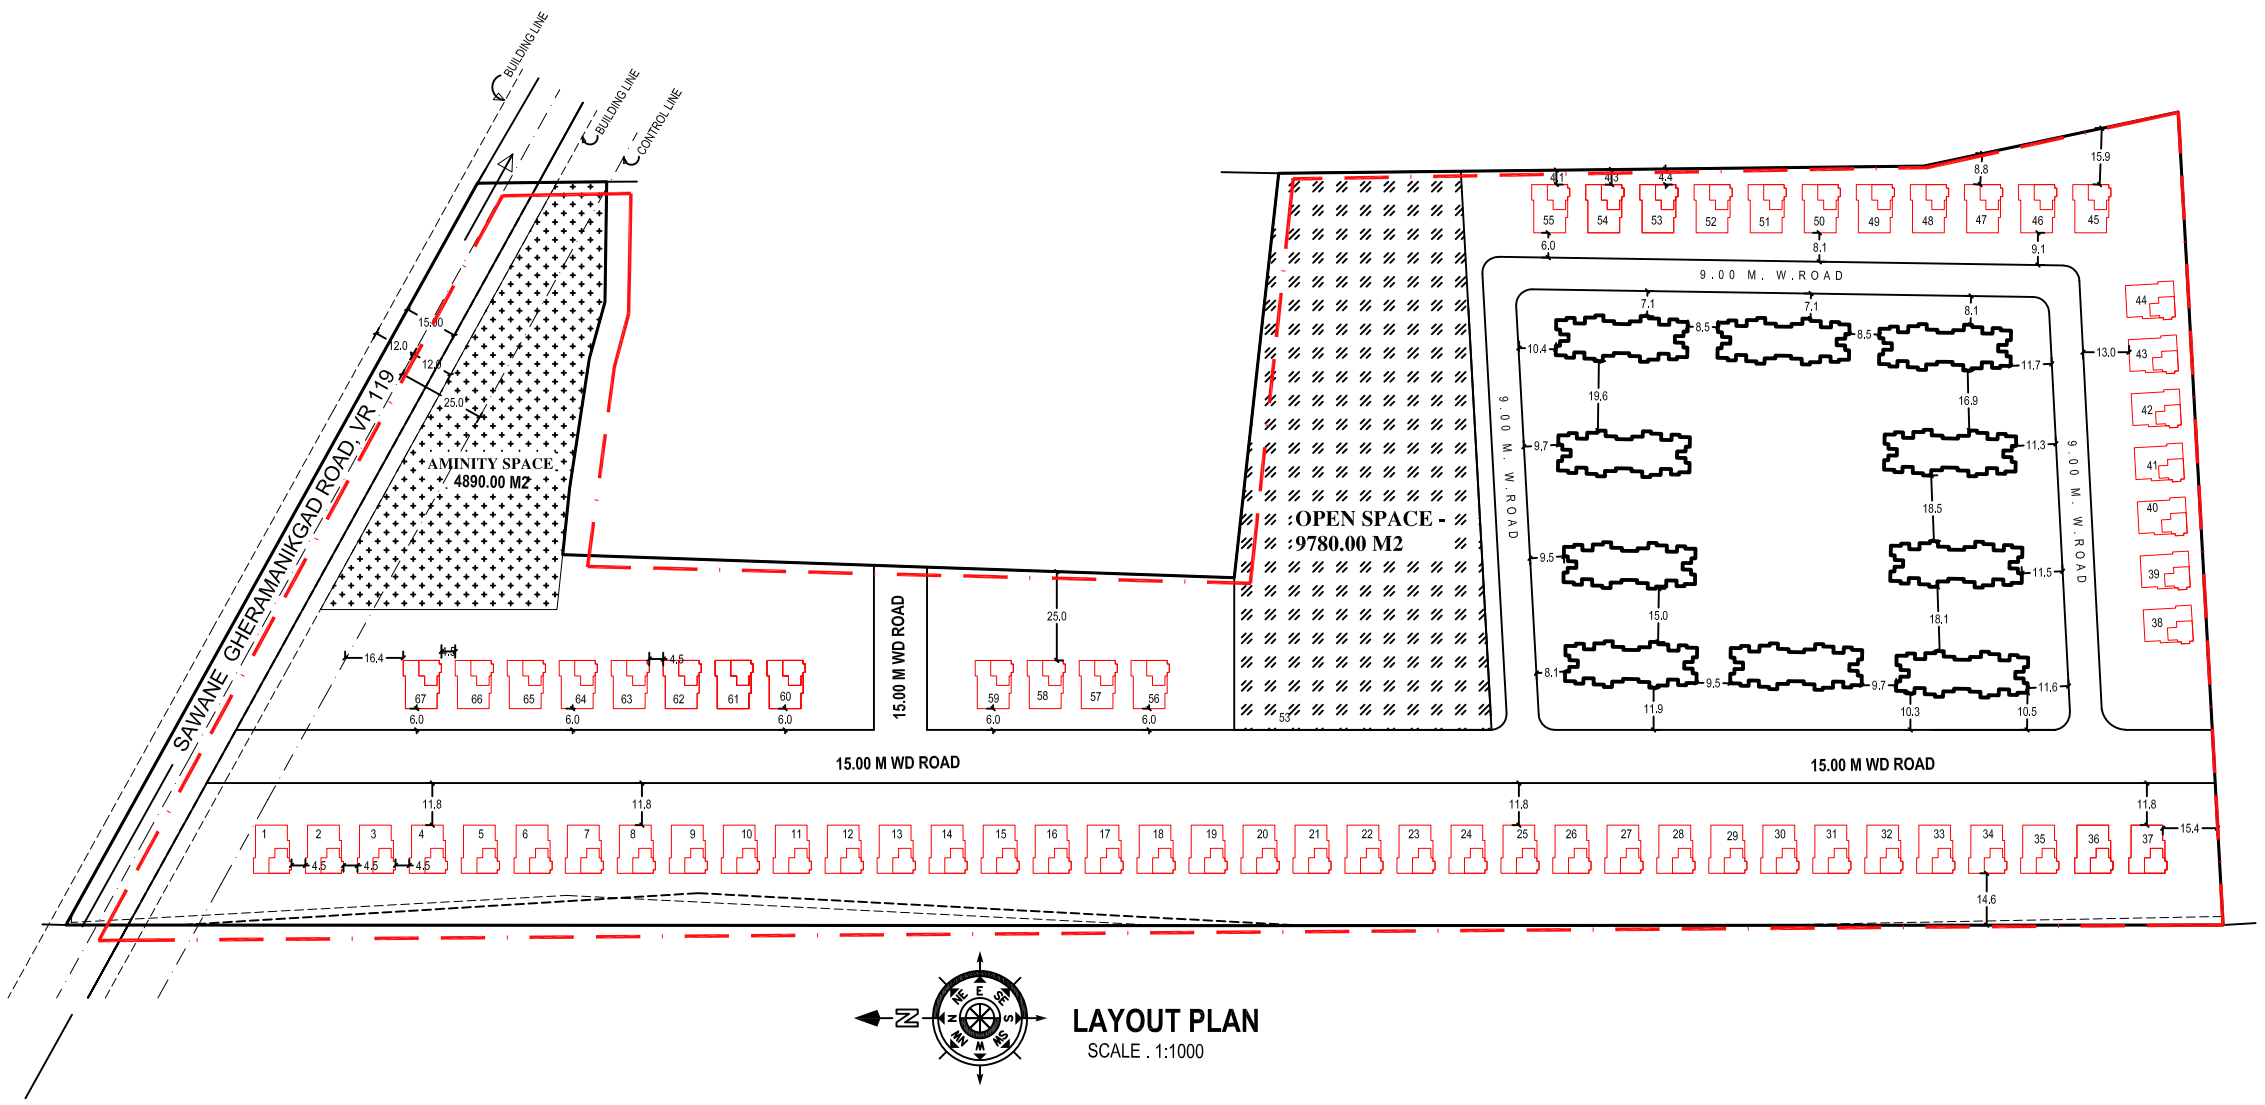

LAYOUT PLAN

SCALE . 1:1000

PARKING AREA STATEMANT - B,C TYPE

PARKING AREA REQUIRED	Non congested Area		
	No. of Car	No. of Scooter	No. of Cycle
4 tenements having B/up area up to 50.00 M2	--	5 nos (1.0x2.0 x5=10.0m2)	5 nos (0.5x1.4 x5=3.5m2)
3 tenements having B/up area Between 50.00 to 100.00 m2	1 nos (2.5x5.0) 12.5 m2	3 nos (1.0x2.0 x3 =6.0m2)	3 nos (0.5x1.4 x3=2.1m2)
Providing 90 Tenements B/up area up to 50.00 M2	-- --	115.00 NOS	115.00 NOS
Providing 18 Tenements B/up area Between 50.00 to 100.00 m2	6 NO	18 NOS	18 NOS
TOTAL PARKING REQIRED :	6 NO	133 NOS	133 NOS
PARKING PROVIDING	No. of Car 6 NOS	No. of Scooter 133 NOS	No. of Cycle 133 NOS