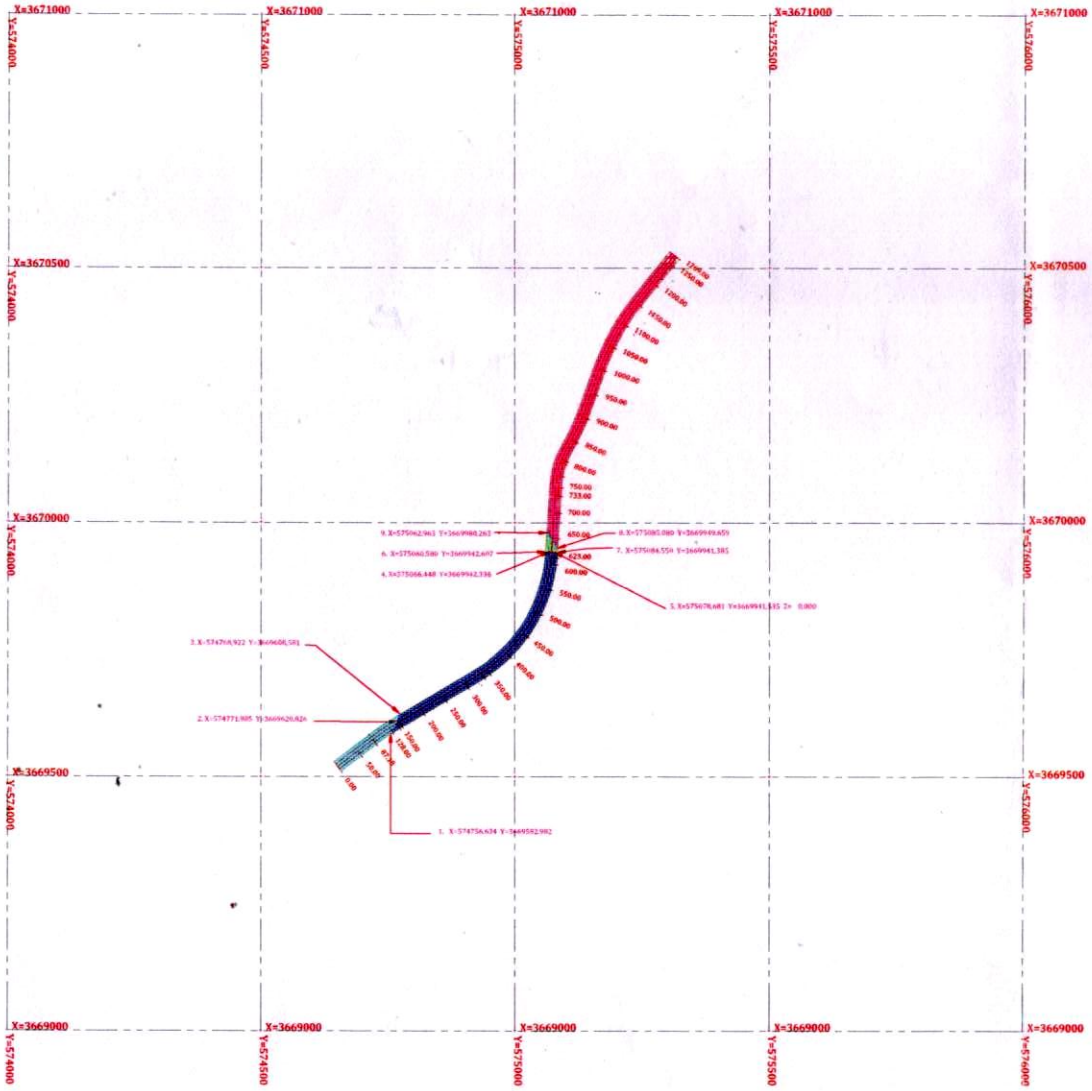

Point No.	COORDINATE	
	X	Y
1	574756.634	3669582.982
2	574771.985	3669620.826
3	574768.922	3669608.581
4	575066.448	3669942.336
5	575078.681	3669941.535
6	575060.58	3669942.607
7	575084.55	3669941.385
8	575085.08	3669949.659
9	575062.963	3669980.263

GOVT. OF INDIA
N.H.I.D.C.L

ISSUE	DATE	AMENDMENT \ ISSUE DESCRIPTION	APPROVAL
A	MAR.-2019		

CLIENT
NATIONAL HIGHWAY & INFRASTRUCTURE DEVELOPMENT CORPORATION LTD.
(MINISTRY OF ROAD TRANSPORT & HIGHWAY)
GOVERNMENT OF INDIA

CONSULTANT
TPF GETINSA EUROESTUDIOS
RAMÓN DE AGUINAGA, 8
28028 MADRID,SPAIN
RODIC CONSULTANTS PVT. LTD. (IV)
1, JAI SINGH MARG (FIRST FLOOR), YMCA
CULTURAL CENTRE BUILDING
NEW DELHI - 110001 (INDIA)

CHAINAGE-83 (NH-1B)

Designed:
Drawn:
Checked:
Scale: 1:3960

Project: Consultancy Services for Preparation of Detailed Project Report and providing Pre-Construction activities in respect of the following stretches on NH-244 (old NH-1B) in the State of Jammu & Kashmir. (i) Sudhmahadev – Dranga Tunnel of appox. length 4.5 Km and its approach roads on Chenani – Sudhmahadev –Goha road portion, (ii) Vailoo Tunnel of approx length 10.00 Km under Sinthan Pass and its approach roads on Goha – Khellani – Khanabal road portion

GEO-REFERENCE MAP FOR FOREST CLEARANCE PROPOSAL

Date	Project No.	Drawing No.	Sheet No.	Paper Size
		RCPL-TPF-LAKH-01-R0	1 OF 1	A0