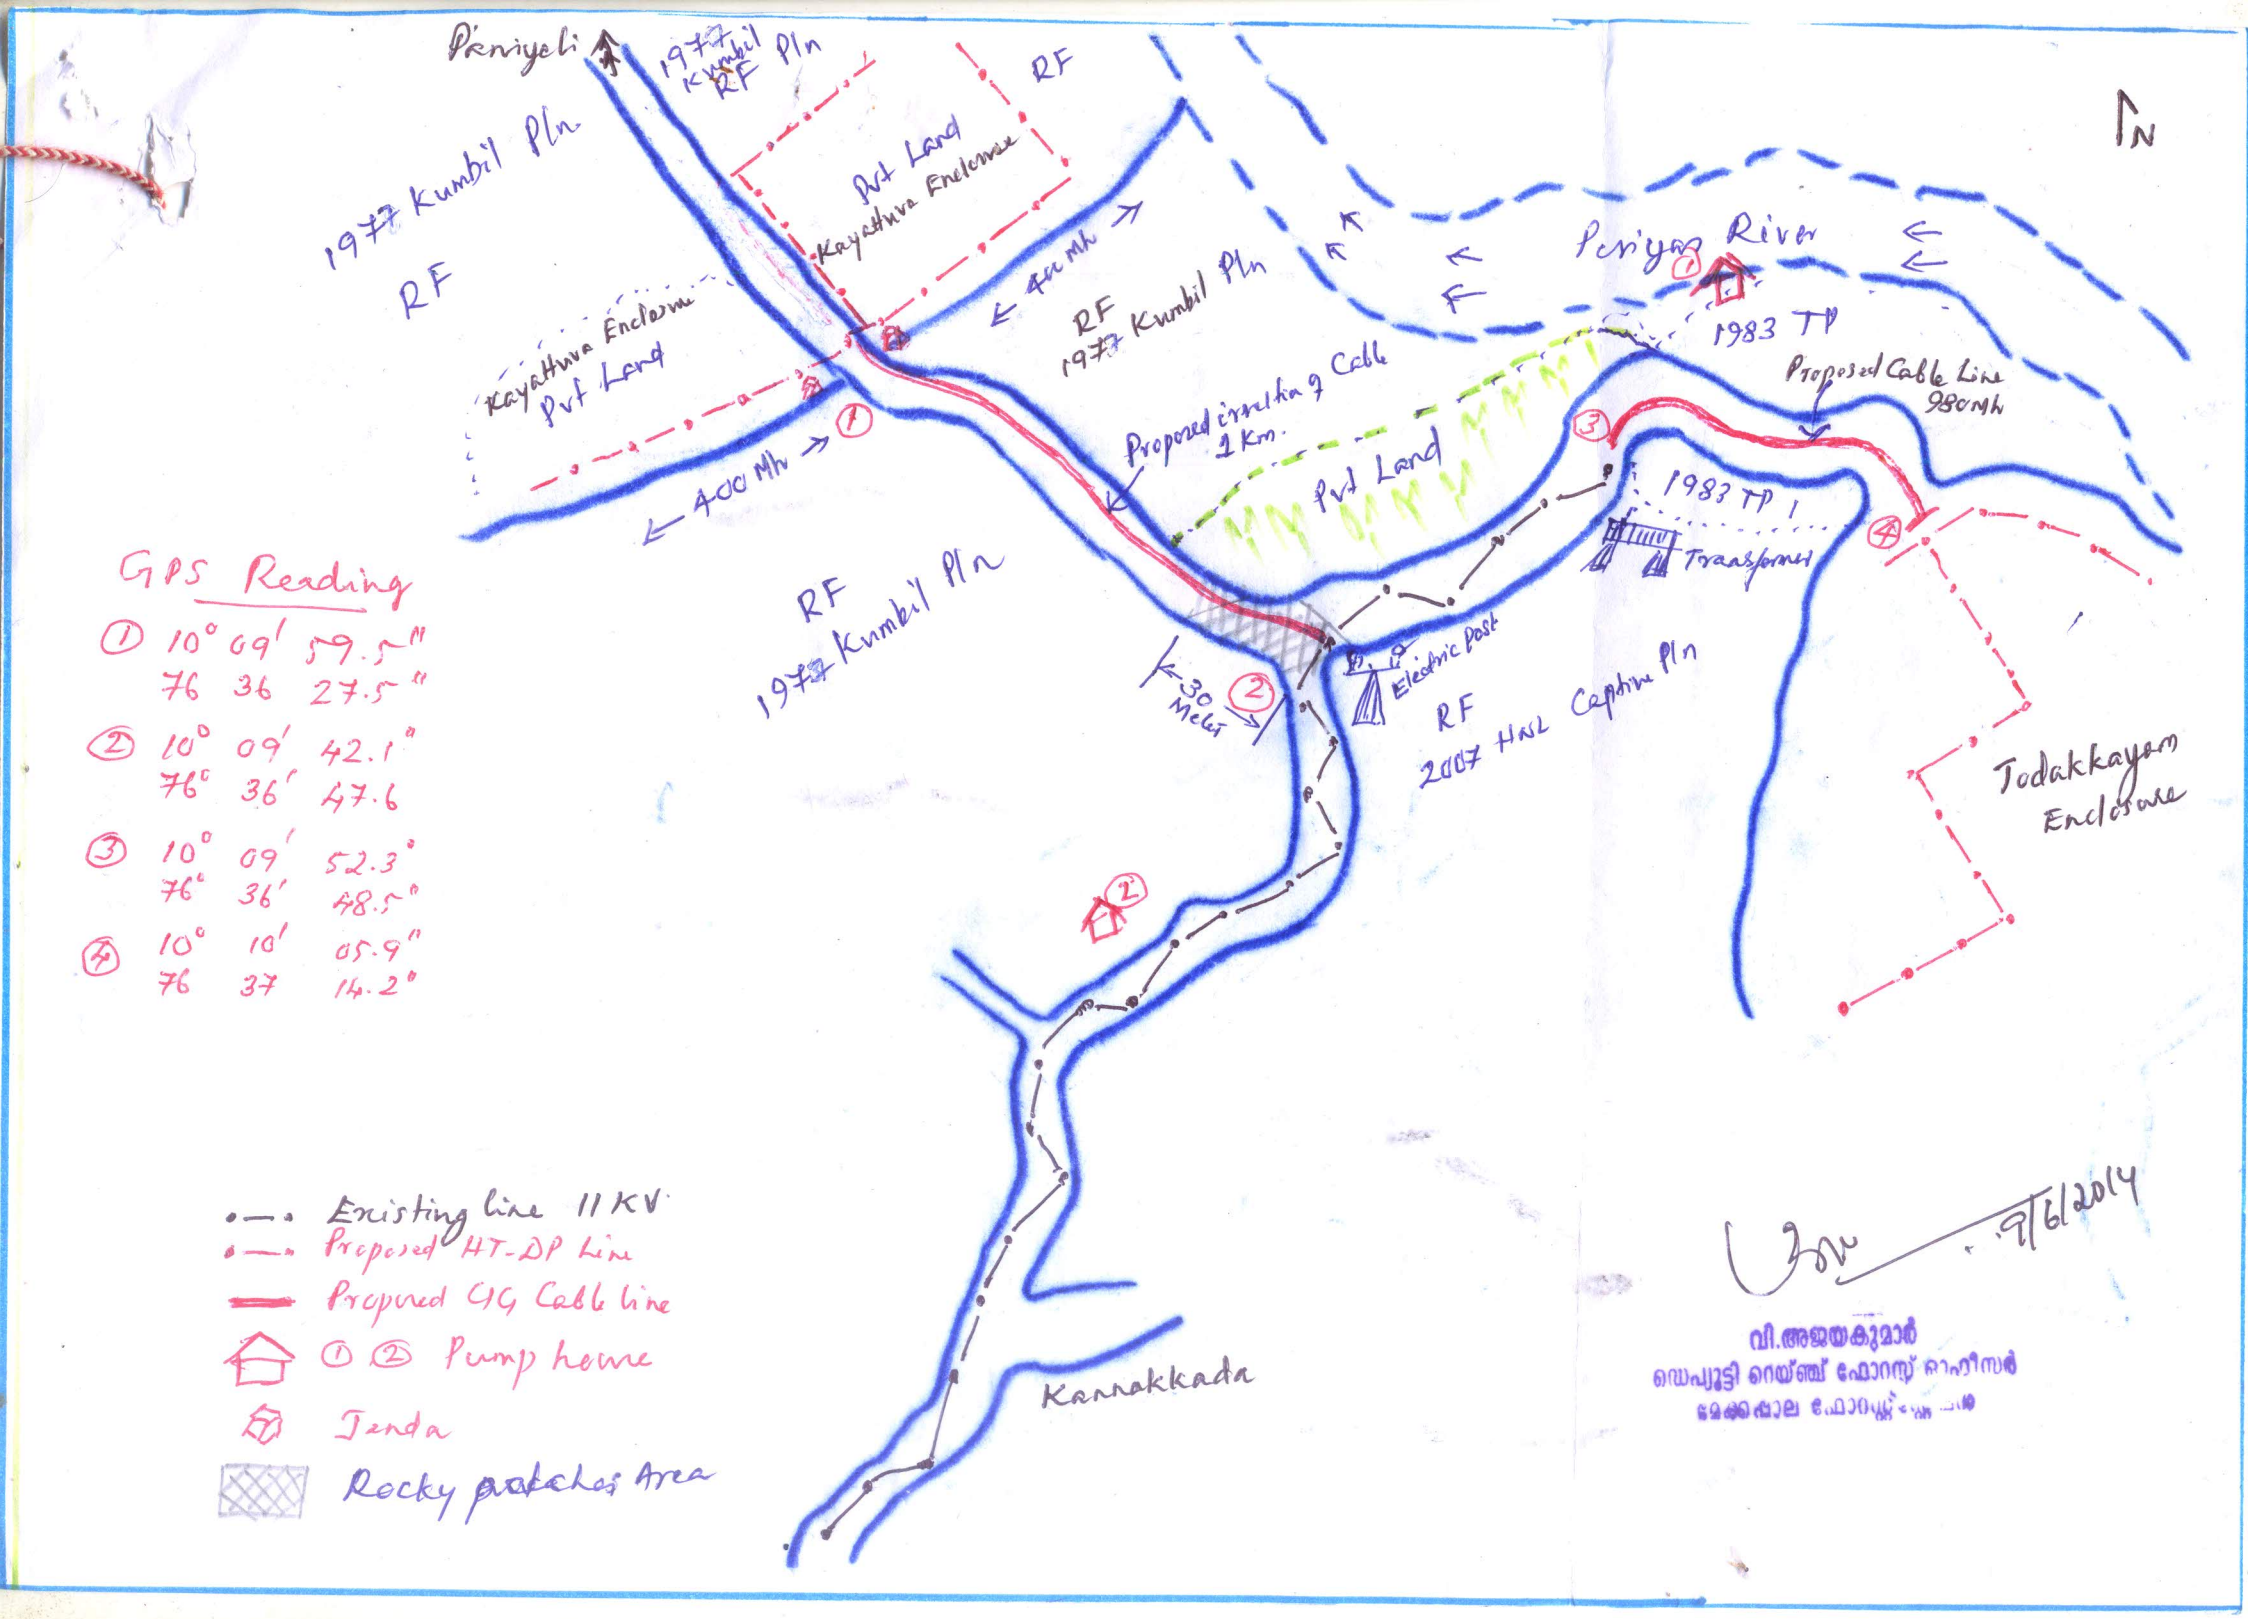
Paniyeli
1977 Kumbil Pln
RF
1977 Kumbil Pln
RF
Pvt Land
Kayathiva Enclosure
RF
400 Mtr
RF
1977 Kumbil Pln
Kayathiva Enclosure
Pvt Land
400 Mtr
Periyar River
1983 TP
Proposed Cable Line
980 Mtr
Proposed crossing of Cable
1 Km.
Pvt Land
1983 TP
Transformer
RF
1977 Kumbil Pln
30 Meter
Electric Post
RF
2007 HNL Captive Pln
Todakkayam Enclosure
Kannakkada
N
GPS Reading
① 10° 09' 59.5"
76 36 27.5"
② 10° 09' 42.1"
76° 36' 47.6
③ 10° 09' 52.3"
76° 36' 48.5"
④ 10° 10' 05.9"
76 37 14.2"
Existing line 11 KV
Proposed HT-DP Line
Proposed CIC Cable line
① ② Pump house
Tanda
Rocky patches Area
9/6/2014
വി.അജയകുമാർ
ഡെപ്യൂട്ടി റെയ്ഞ്ച് ഫോറസ്റ്റ് ഓഫീസർ
മേക്കപ്പാല ഫോറസ്റ്റ്