# Toposheetl Map of 0.74 Ha. of Forest Land in Favour of M/s Bhagwati Hydro Power Project (OPC) Pvt. Ltd. for the construction of Kandha (0.40 MW) SHEP in Tehsil Karsog, Distt. Mandi (HP)

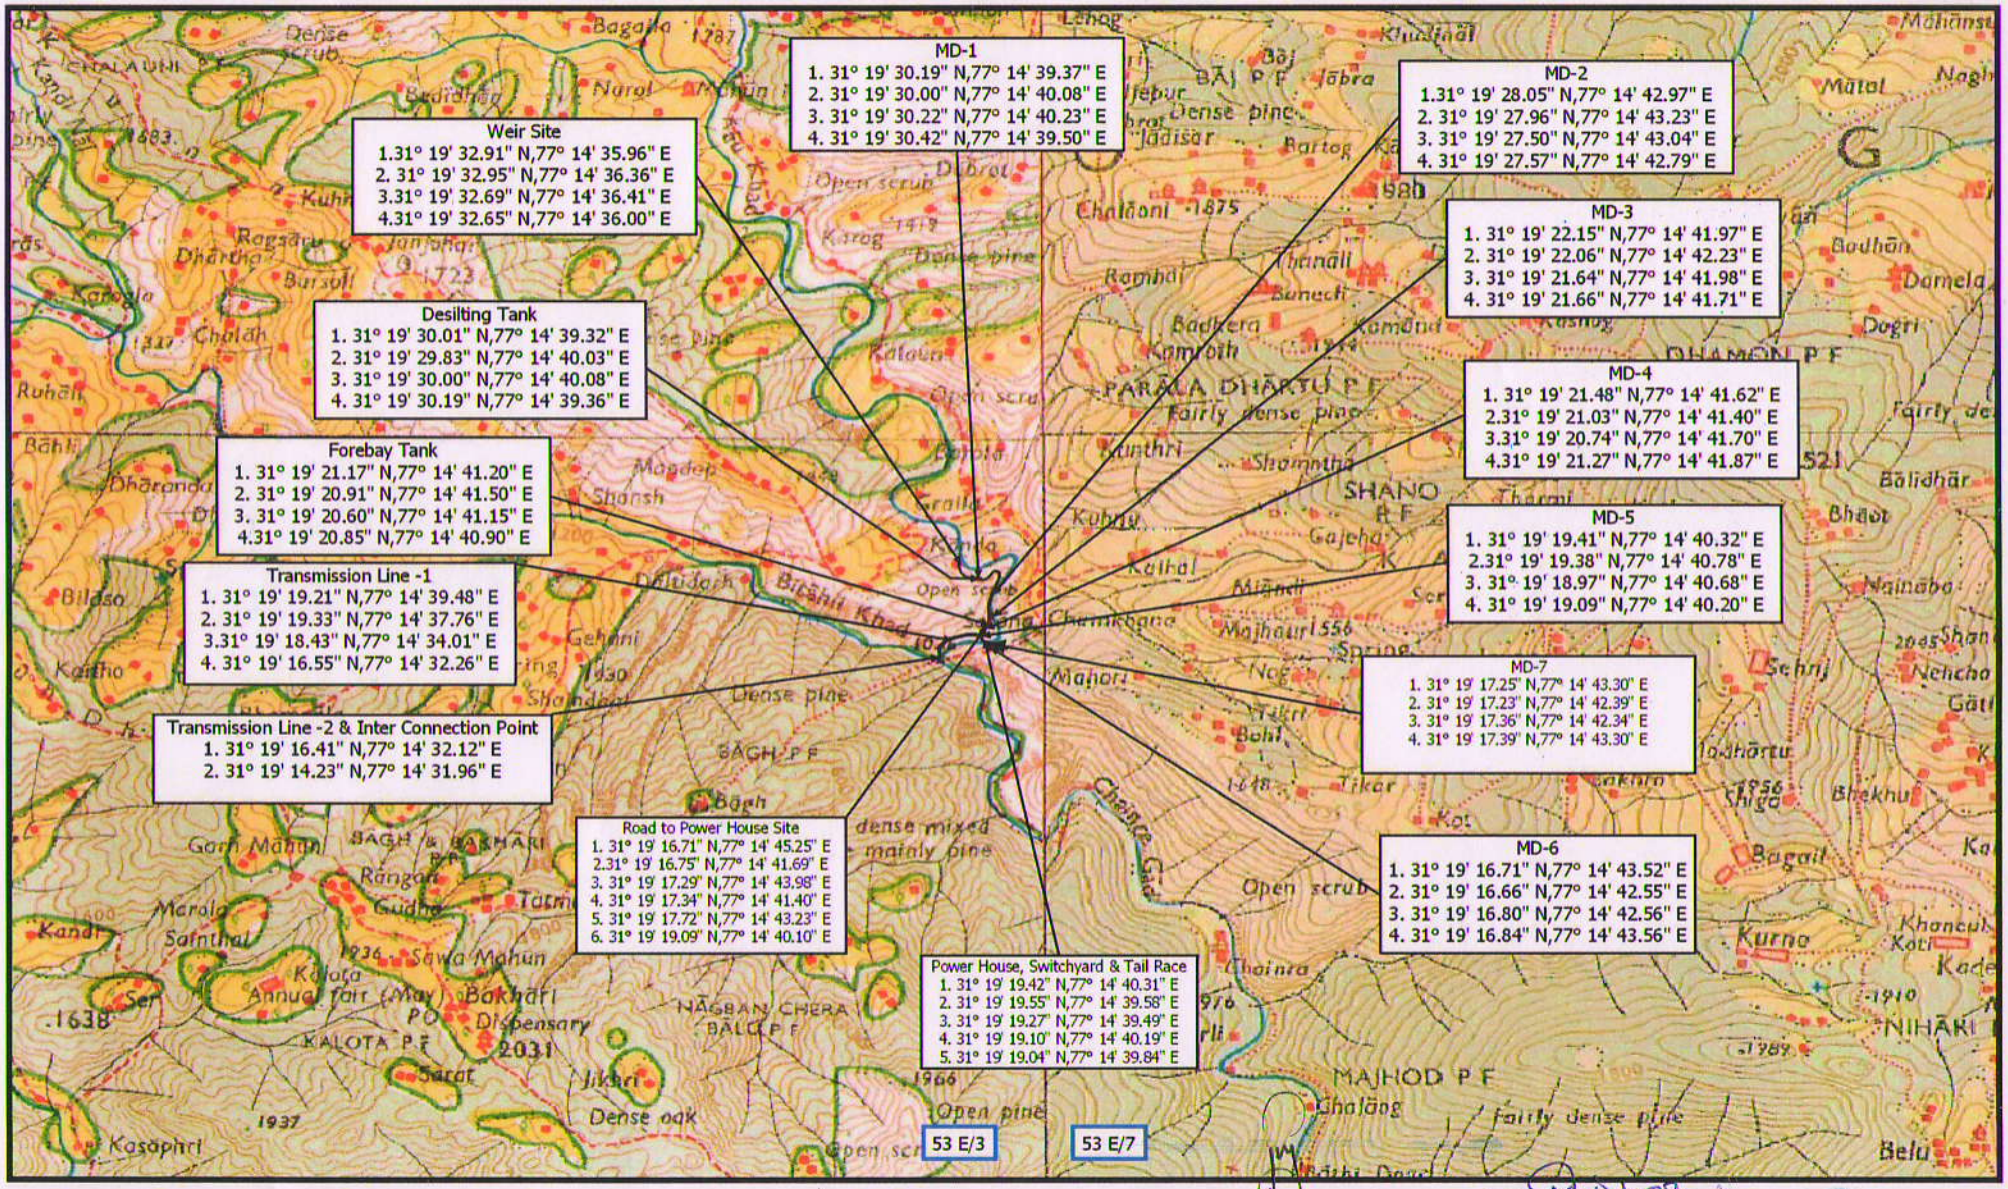


AFFINITY ENGINEERING & WORKS
Prepared / Designed By : Hem Raj Thakur
Checked / Approved By : Mohan Thakur
Mail ID : affinityhydro@gmail.com

Toposheet No. 53E/3
Scale : 1:50,000

Divisional Forest Officer,
Karsog Forest Division, H.P.

MANAGING DIRECTOR
BHAGWATI HYDRO POWER PROJECT
(OPC) PRIVATE LIMITED
H.O. Village Mahal, P.O. & Teh. Karsog
Distt. Mandi (H.P.) - 175011

Developer
Bhagwati Hydro Power Project (OPC) Pvt. Ltd.