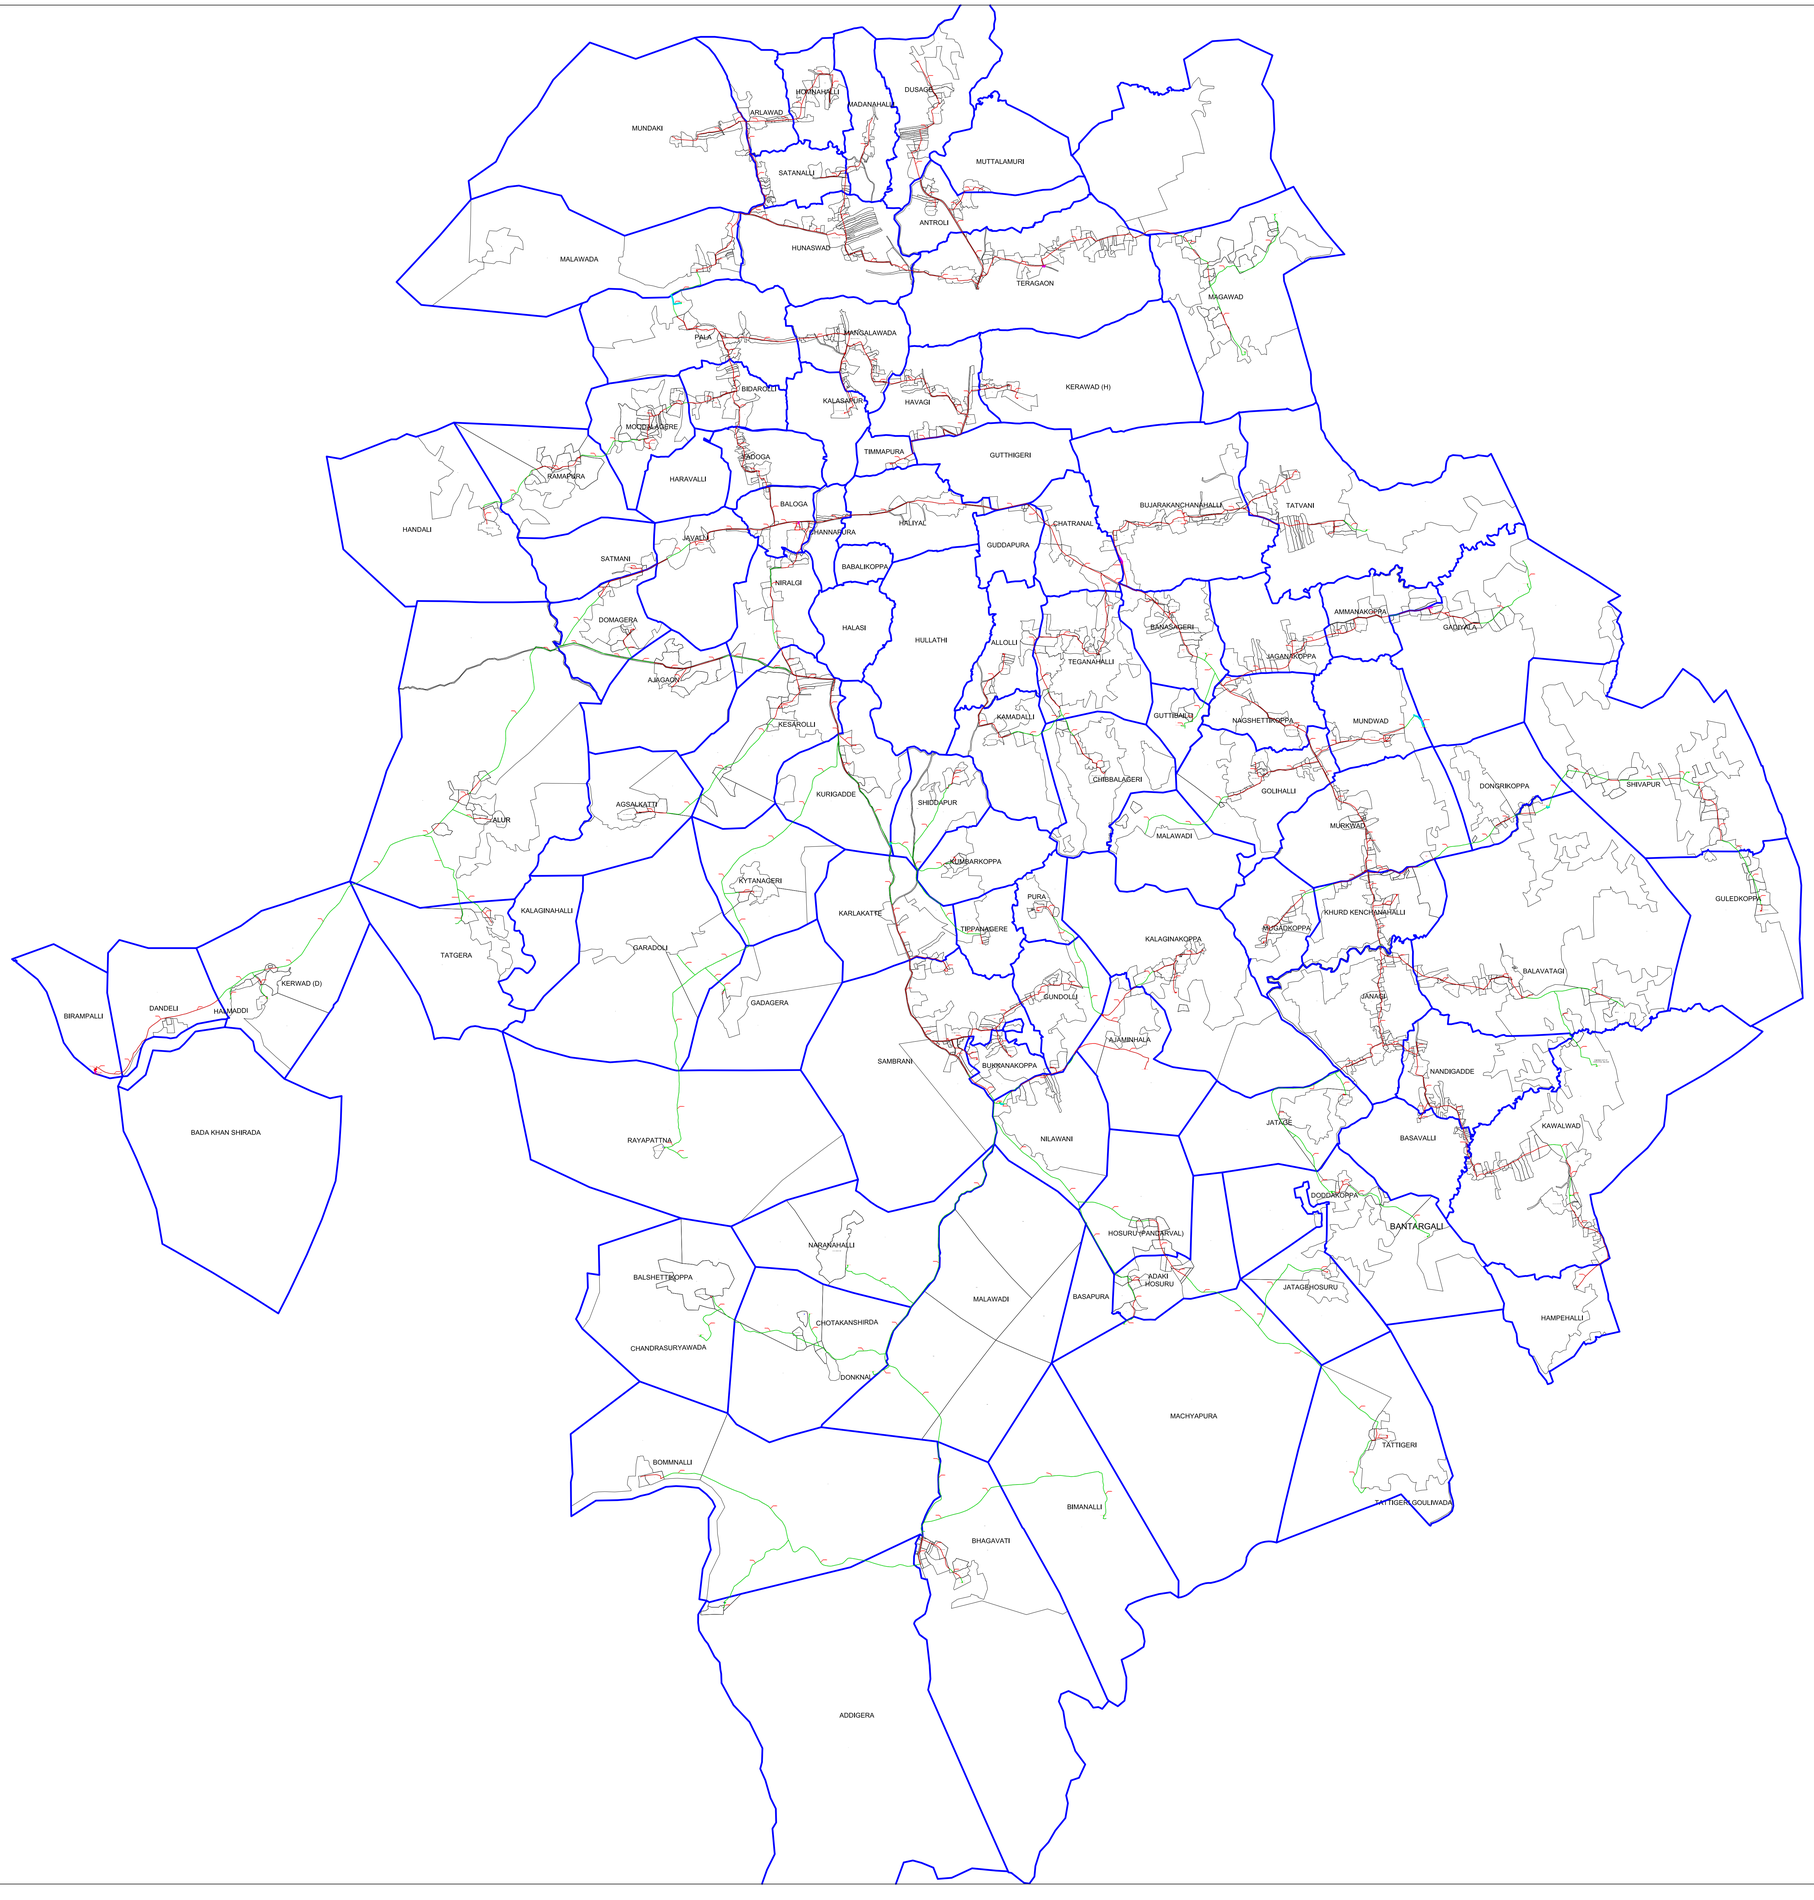

N

SCALE: 1:40000

LEGEND

- RAW WATER RISING MAIN - Forest
- RAW WATER RISING MAIN - Non Forest
- PURE WATER RISING MAIN - Forest
- PURE WATER RISING MAIN - Non Forest
- PURE WATER GRAVITY MAIN - Forest
- PURE WATER GRAVITY MAIN - Non Forest
- VILLAGE BOUNDARY
- ELECTRICAL SEGMENT - Forest
- ELECTRICAL SEGMENT - Non Forest

NAME OF WORK :

DESIGN,BUILD,OPERATE AND TRANSFER (DBOT) OF MULTI VILLAGE DRINKING WATER SUPPLY SCHEME TO TERGAON KAWALWADA & OTHER 91 VILLAGES IN HALIYAL TALUK UTTARA KANNADA DISTRICT.

CLIENT

EXECUTIVE ENGINEER

RDW&S DIVISION KARWAR

CONTRACTORS

M/s B.R. PATIL

ENGINEER'S & CONTRACTOR'S

NIPPANI, BELAGAVI

GIS CONSULTANTS :

VISION SOLUTIONS

#5, 2nd Floor, Pacific Plaza, Vivekananda Hospital Road, Deshpande Nagar, Hubli.

Ph : 0836-2258150,2352956,2970627,2352955

M : 94483 34864, 94484 04691

web site: www.visionsolutionsindia.com

DRAWING TITLE :

MOSAIC VILLAGE MAP SHOWING FOREST & NON FOREST AREA

ಕಾರ್ಯನಿರ್ವಾಹಕ ಇಂಜಿನೀಯರ್

ಗ್ರಾಮೀಣ ಕುಡಿಯುವ ನೀರು ಮತ್ತು ನೈರ್ಮಲ್ಯ ವಿಭಾಗ

ಕಾರವಾರ.