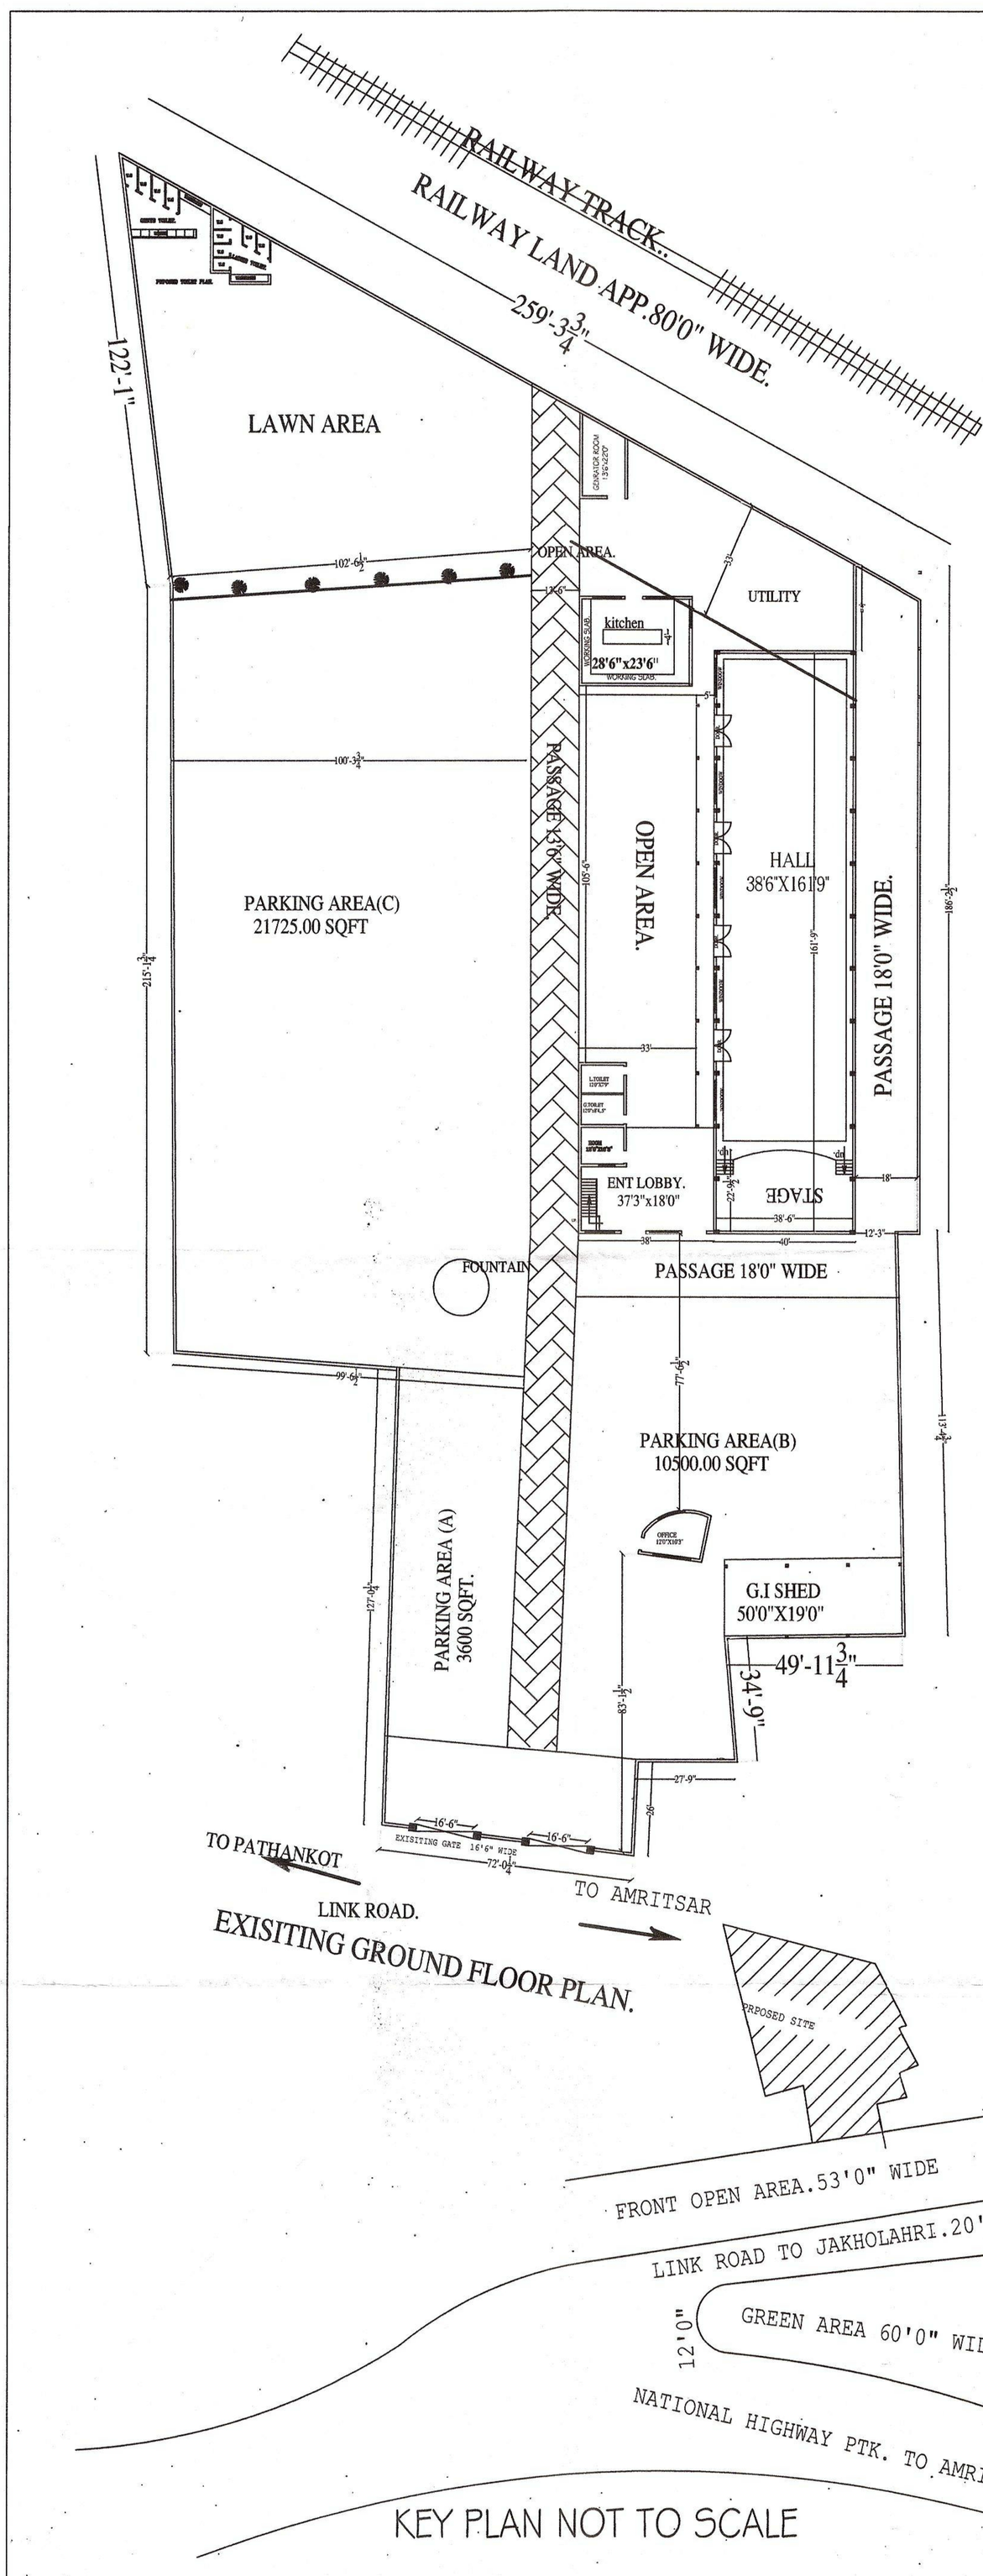

EXISITING GROUND FLOOR PLAN.

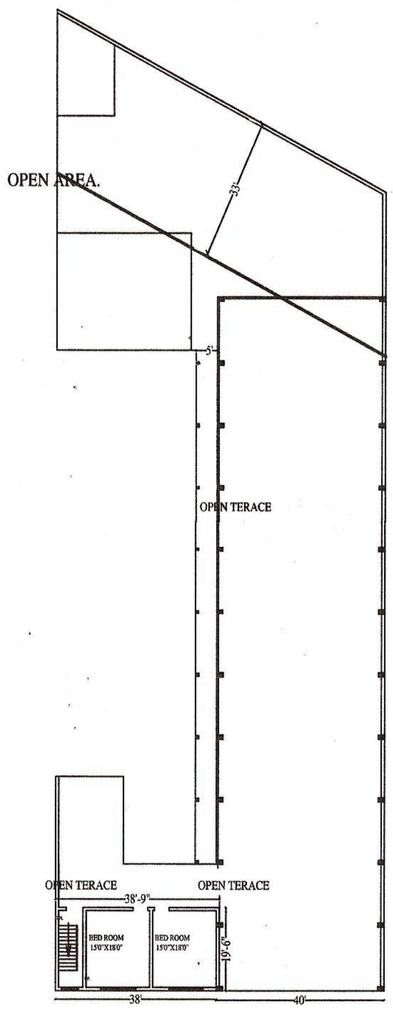

EXISITING FIRST FLOOR PLAN.

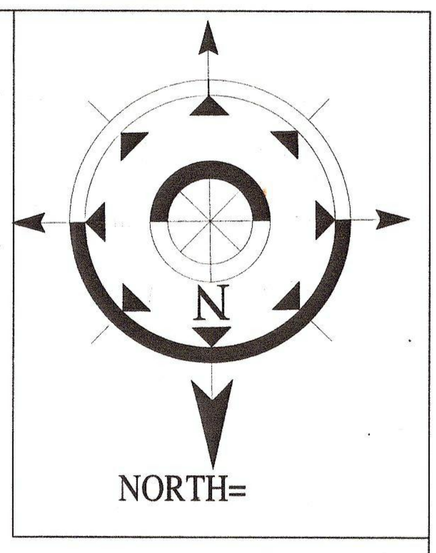

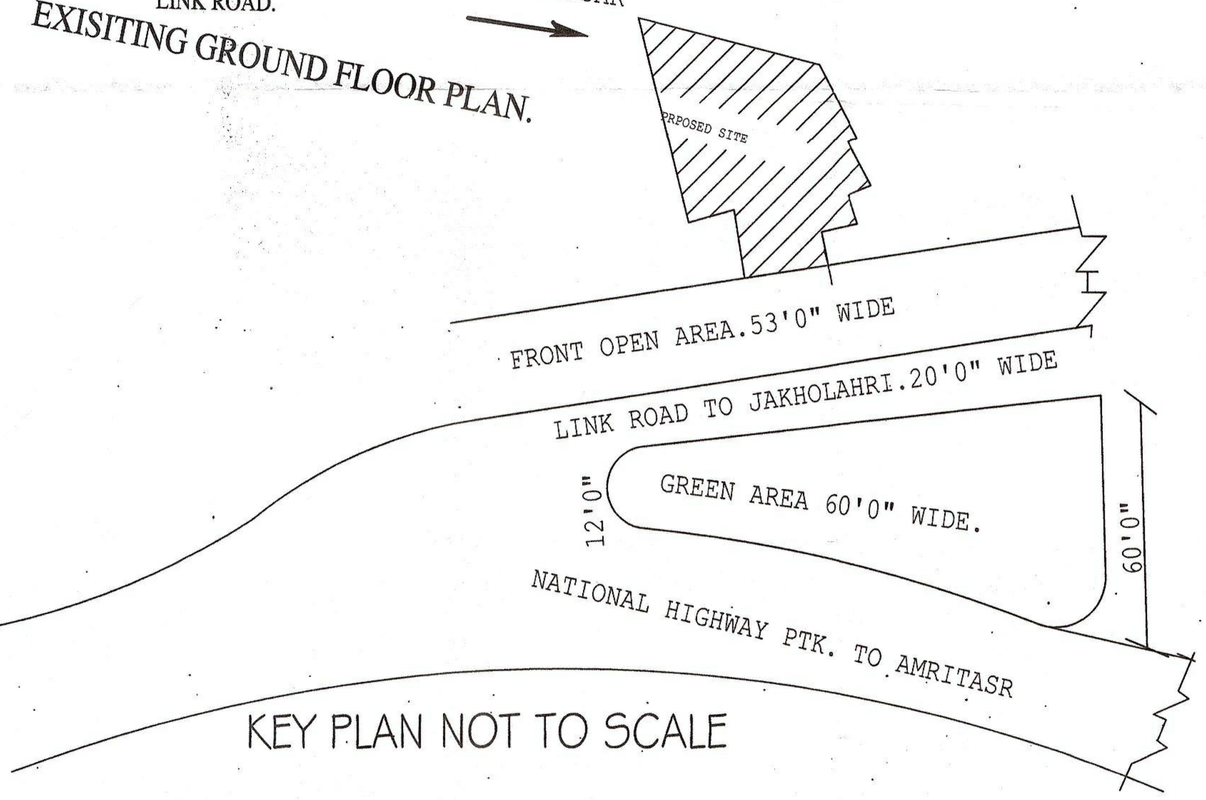

KEY PLAN NOT TO SCALE

EXISITING GROUND & FIRST FLOOR PLAN FOR THE BUILDING OF (MARRAIGE PALCE)
M/S KAMAL WHITE HOUSE.
BELONGING TO SH.SUKHBIR SINGH. & SMT.KAMAL JEET KAUR .
SITUATED AT VILL. PHANGAARIAN (JAKHOLAHRI) PATHANKOT.

FOR OFFICE USE ONLY.

Area of Approaches
Area of 2A = 2 X 6.00 X 9.00 =108 SQM
Area of 2B =2(1/2x5.00x5.00-2/3X7.07X0.49)
= 20.38 SQM
TOTAL 108 + 20.38 =128.38 SQM
= 0.0129 HA

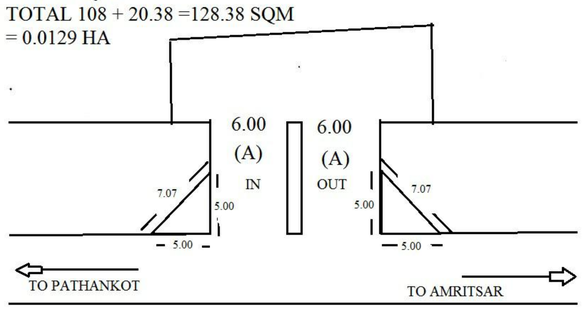

AREA STATEMENT.

1.TOTAL PLOT AREA . 71400.00 SQFT.
221.91 MARLAS.
2.EXISITING GROUND FLOOR COV AREA.
(10070 SQFT.)
3. EXISITING FIRST FLOOR COV AREA.
(755.00 SQFT)
4.TOTAL COV AREA G.FLOOR & F.FLOOR.
(10825.00 SQFT)
5. PARKING AREA --- 35,825.00 SQFT
(131.70 MARLAS
6. OPEN AREA. LAWN, PASSAGE ETC.
25,505.00SQFT

PROJECT . MARRIAGE PALCE.

OWNER
SH.SUKHBIR SINGH & KAMALJEET KAUR

ARCHITET
SAWARN KUMAR

Executive Engineer
Construction Division PWD, B&R
Pathankot

DESIGNED BY
M/S UNIQUE ASSOCIATES
ARCHITECT,LANDSCAPE,VALUER & INTERIOR DESIGNER;
S.C.O (109) GOLDEN SAHIL PLAZA COMPLEX DALHOUSIE ROAD PATHANKOT
CALL AT NOS.
09780442234.01865080504.
EMAIL- swarankuma109@gmail.com

UNIQUE ASSOCIATES Architect PATHANKOT

PRODUCED BY AN AUTODESK EDUCATIONAL PRODUCT