SITE PLAN FOR PROP. LAYING OF 450 MM I/D RCC PIPE LINE FROM POINT A TO POINT B AT JANDWALA SOTTER ROAD IN VILL. NURKI AHLI DISTT. FATEHABAD

NOT FOR EXPORT

OPEN SERIES MAP

No. H43P6

Scale 1:50,000

भारतीय सर्वेक्षण विभाग SURVEY OF INDIA

1st Edition 2008. Price Rs. 150/-

CONVENTIONAL SYMBOLS

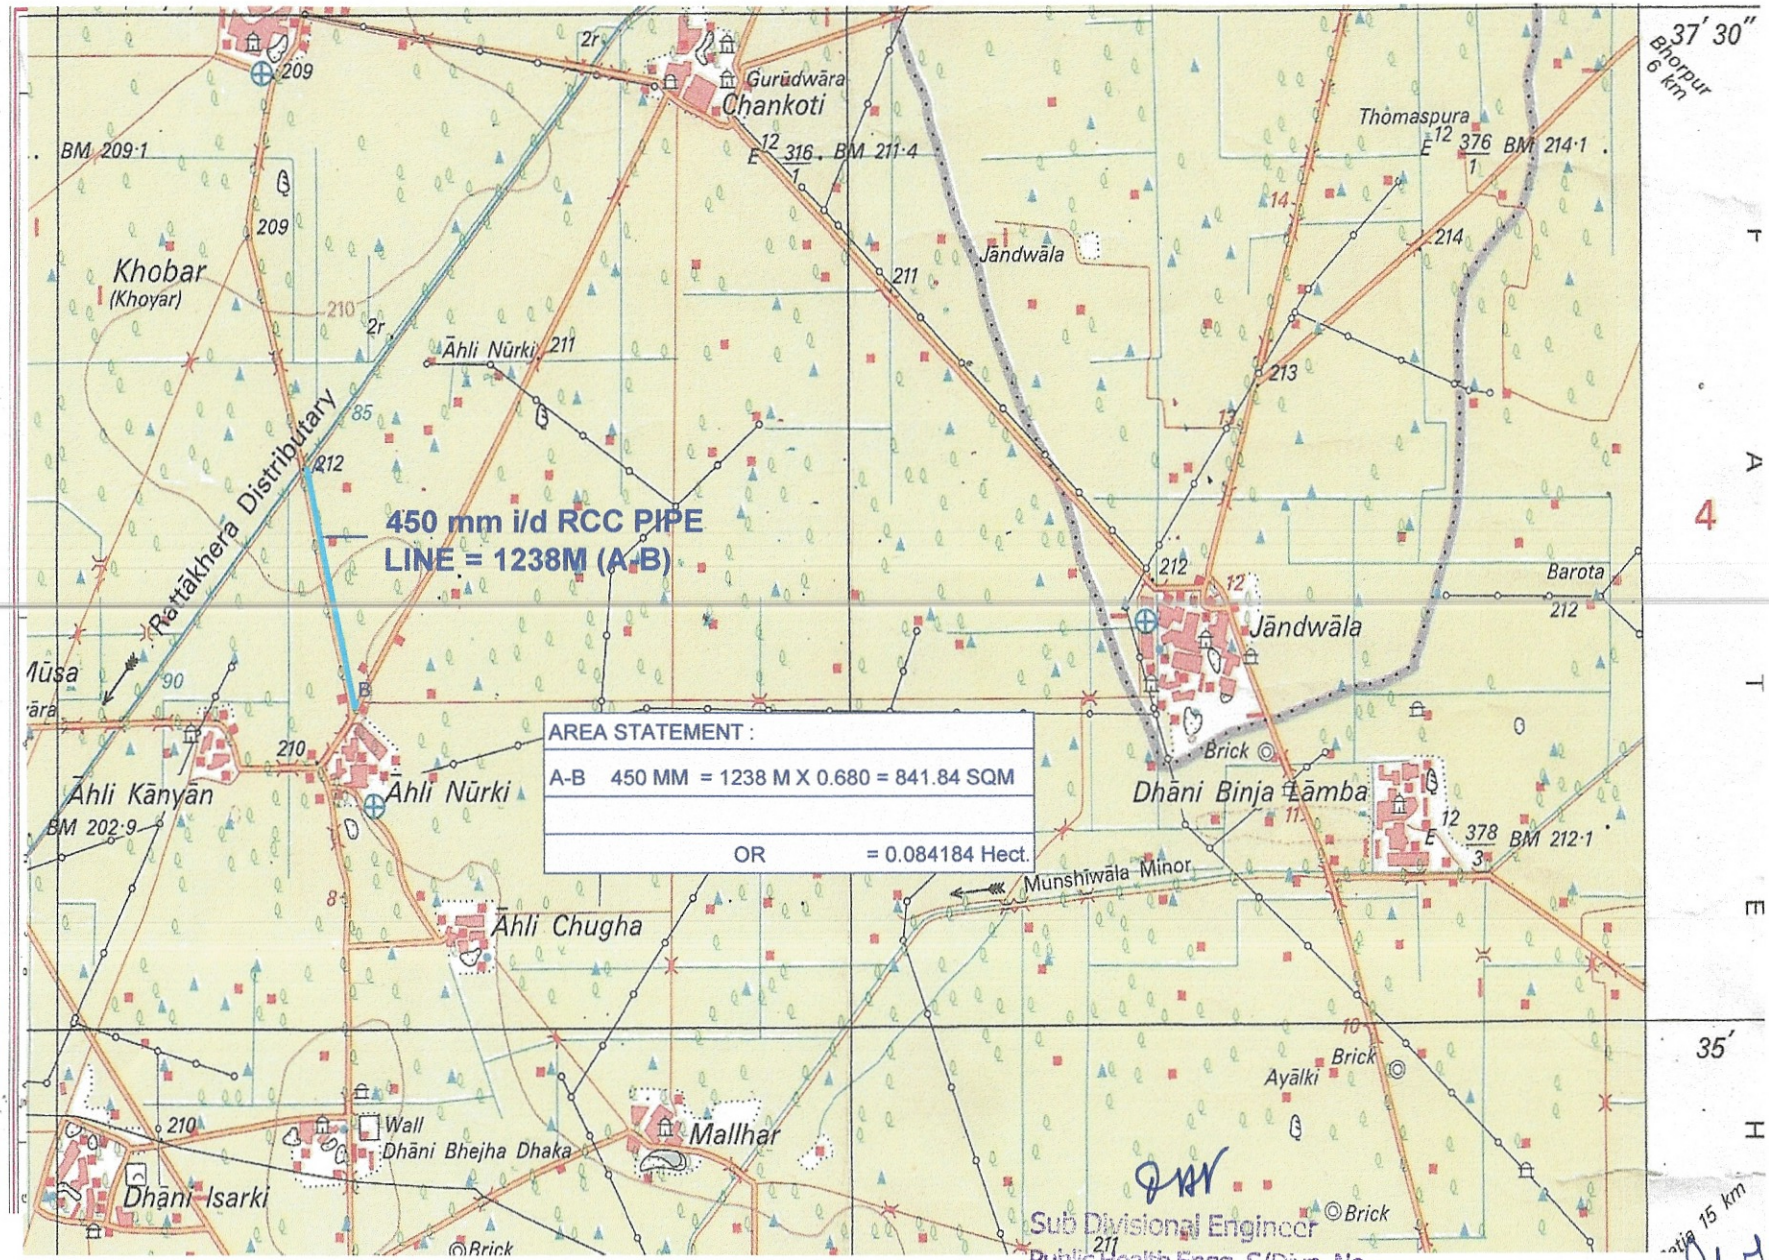

AREA STATEMENT :
A-B 450 MM = 1238 M X 0.680 = 841.84 SQM
OR = 0.084184 Hect.

Sub Divisional Engineer
Public Health Engg. S/Divn. No.
Fatehabad

Executive Engineer
Engg. Divisi