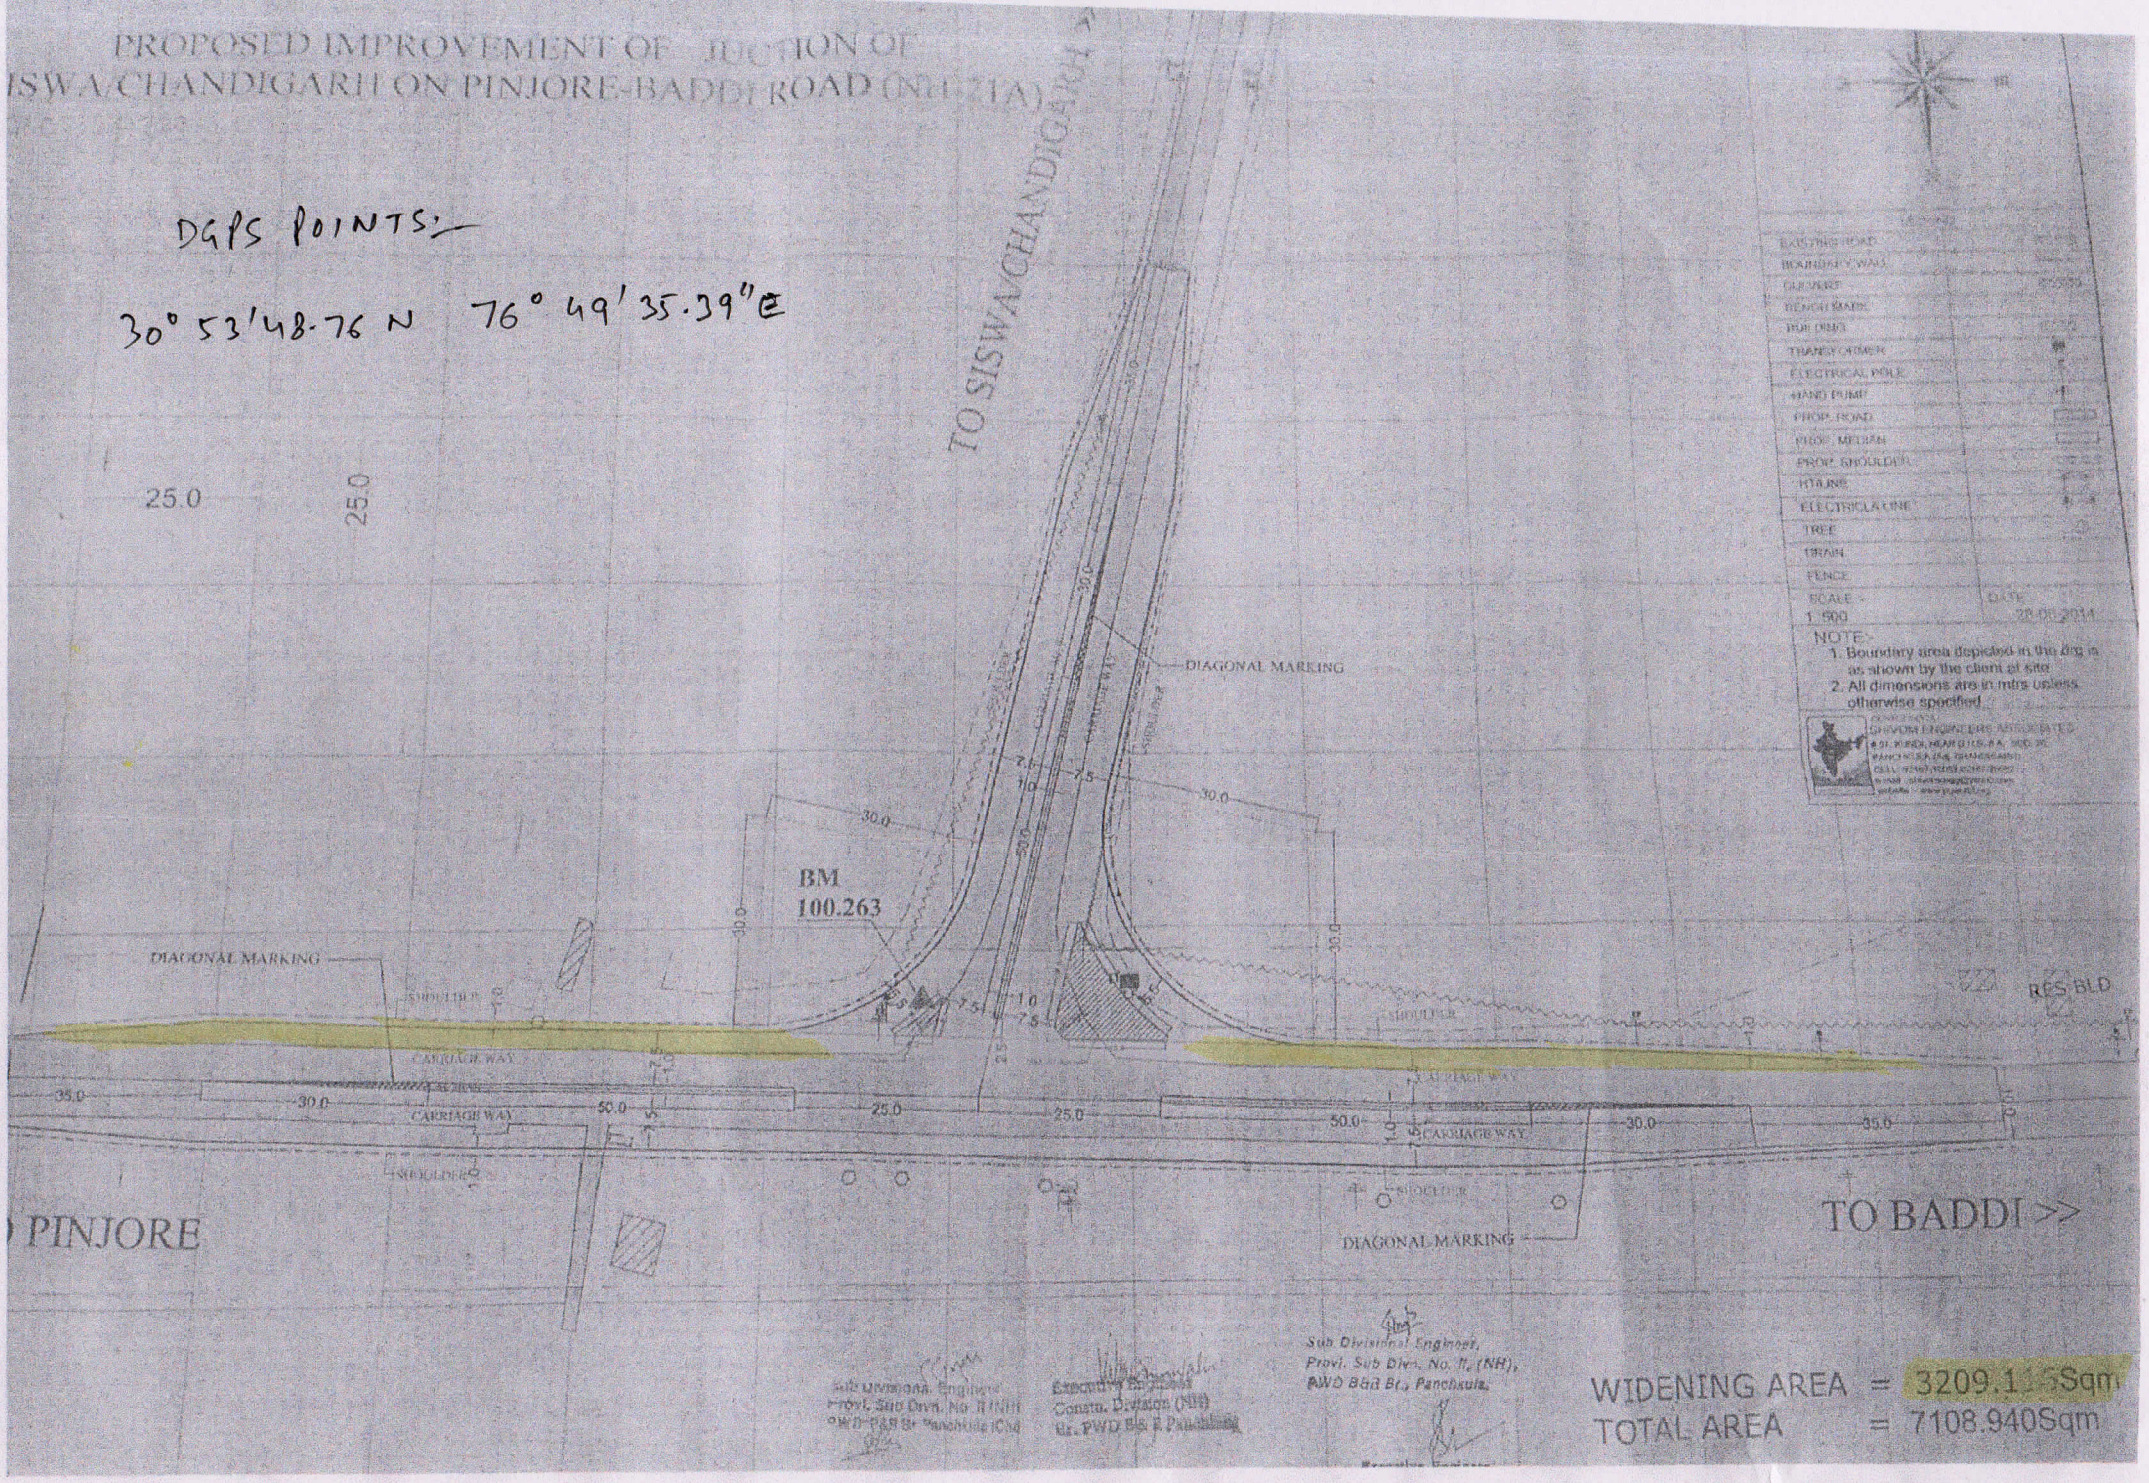
PROPOSED IMPROVEMENT OF JUCTION OF
ISWA/CHANDIGARH ON PINJORE-BADDI ROAD (NH-21A)
DGPS POINTS:-
30° 53'48.76 N 76° 49'35.39"E
TO SISWA/CHANDIGARH
DIAGONAL MARKING
BM
100.263
RES BLD
CARRIAGE WAY
SHOULDER
TO PINJORE
TO BADDI >>
DIAGONAL MARKING
NOTE:-
1. Boundary area depicted in the drg is as shown by the client at site
2. All dimensions are in mtrs unless otherwise specified
Sub Divisional Engineer,
Provl. Sub Divn. No. II (NH),
BWD B&B Br., Panchkula.
WIDENING AREA = 3209.1 Sqm
TOTAL AREA = 7108.940Sqm

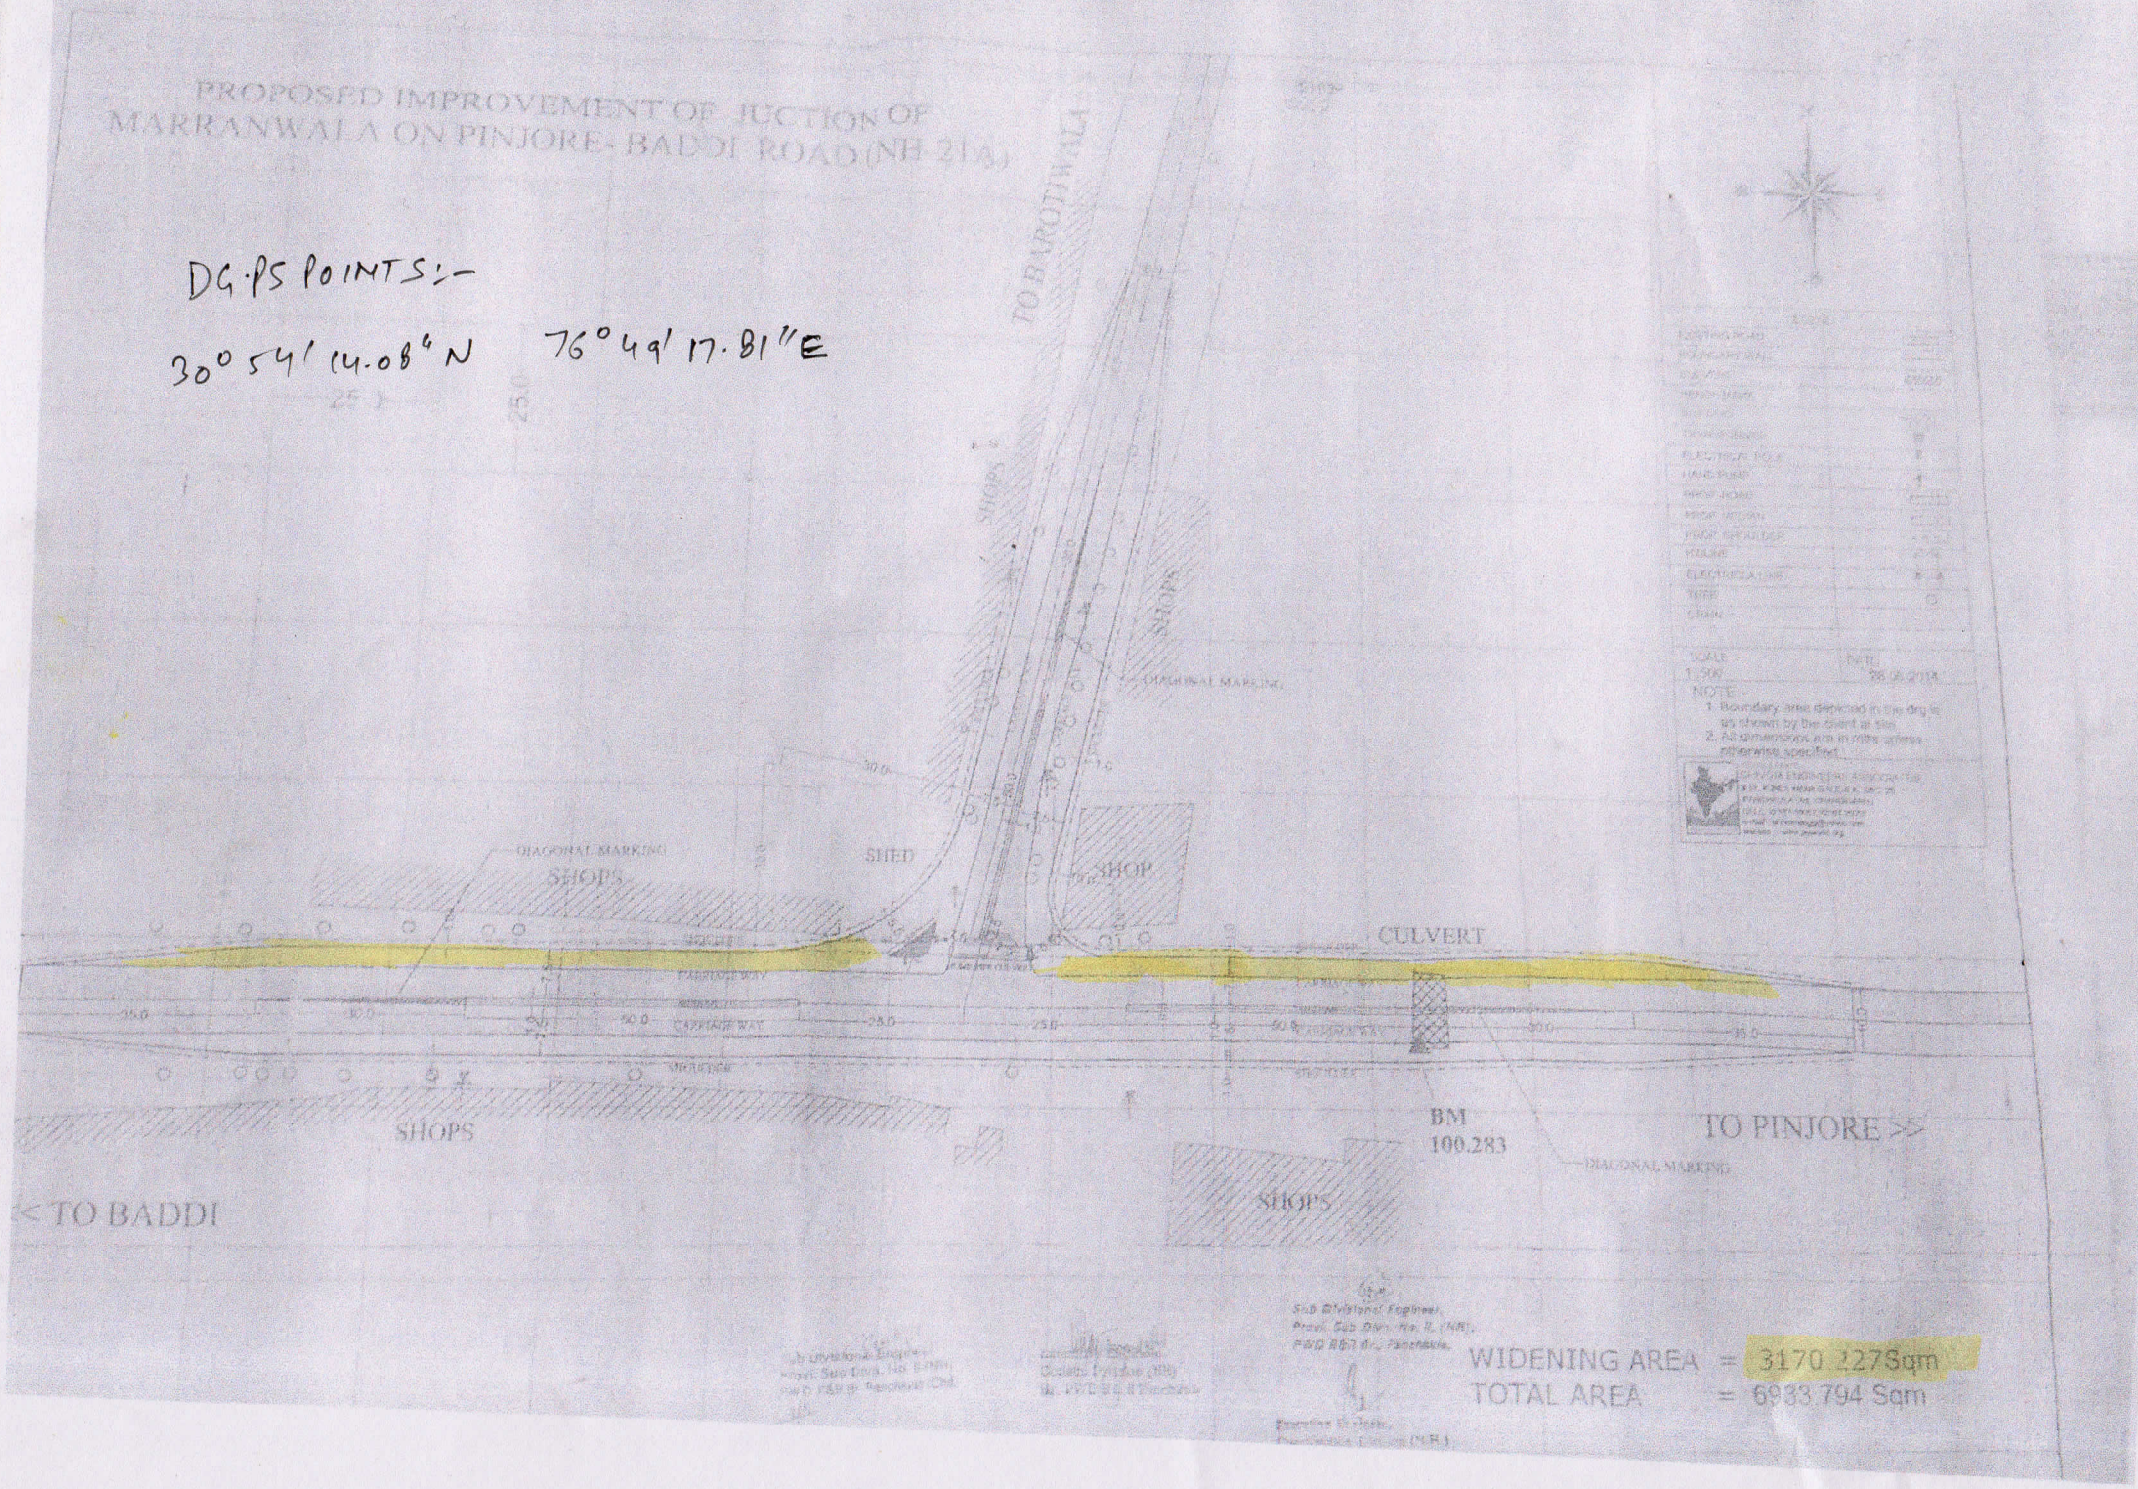
PROPOSED IMPROVEMENT OF JUCTION OF
MARRANWALA ON PINJORE- BADDI ROAD (NH-21A)
DG·PS POINTS:-
30°54'14.08"N 76°49'17.81"E
TO BAROTIWALA
SHOPS
DIAGONAL MARKING
SHED
SHOP
CULVERT
SHOPS
BM
100.283
TO PINJORE >>
< TO BADDI
WIDENING AREA = 3170.227Sqm
TOTAL AREA = 6933.794 Sqm