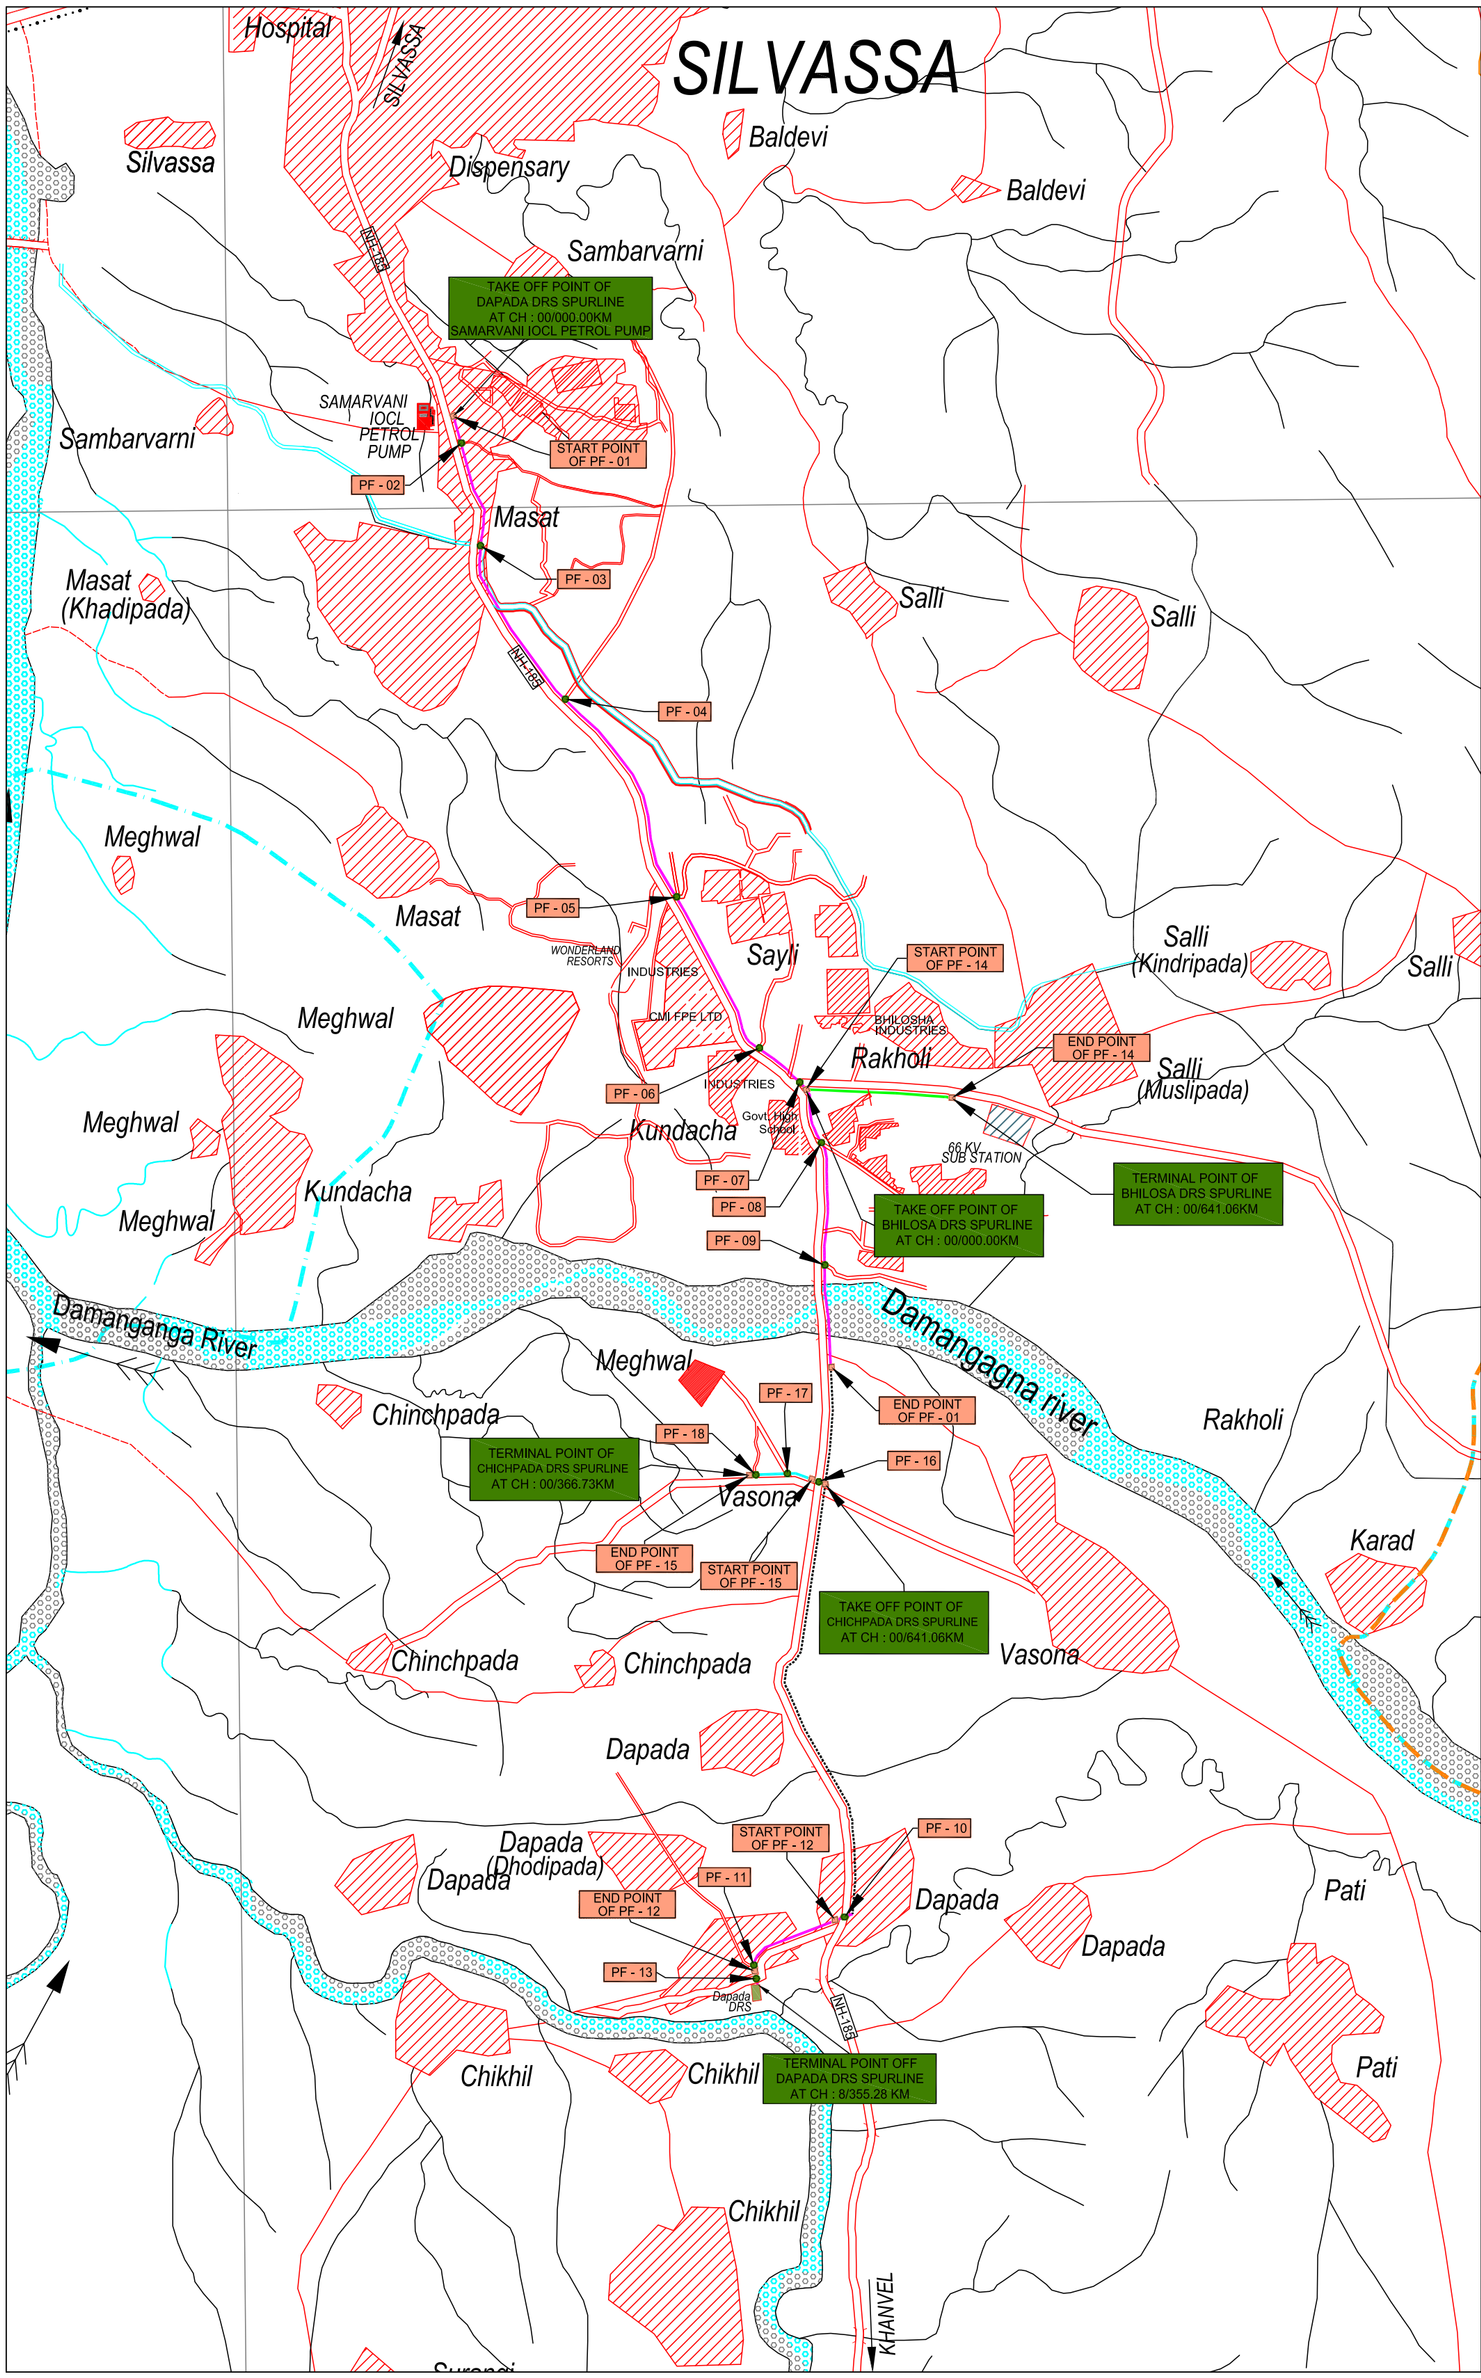

LEGEND

Roads: NH/SH; metalled with bridge & embankment; unmetalled.
Cart–track. Pack–track. Footpath.
Streams: defined; undefined. Canal with aqueduct & distance stone.
Dams: masonry or rock–filled; earthwork. Weir.
River: dry with water channel; with island & rocks. Tidal river.
Wells: lined; unlimed. Tube–well. Spring. Tanks: perennial; dry.
Embankments: road or rail. Cutting. Quarry. Broken ground.
Railways, broad gauge: double; single with station & dist. stone; u/construction; other.
Contours with value. Sheet rock. Rocky ground. Boulders.
Towns or Villages: inhabited; deserted. Fort.
Huts: permanent; temporary. Watch tower; Brick kiln. Graves.
Temple. Chhatri. Church. Mosque. Idgah. Tomb. Shrine.
Hospital. Dispensary. Veterinary hospital. Police station.
Trees: Palm; Palmyra; Ordinary; Surveyed. Grass. Scrub.
Boundary: state; distirct; taluk.
Village trijunction. Reserved forest. Cultivation limit.
Main Power line. Power line.
Heights, traingulated: station; point; Bench–mark: GPS. △ 250 • 237 BM □ GPS △
Proposed Gas Pipeline With Turning Points. TP

PF NO	NAME OF PIPELINE CONNECTIVITY	LATTITUDE	LONGITUDE
START PF- 01	DAPADA DRS SPURLINE	20°15'16.32"N	73° 0'31.27"E
END PF- 01		20°12'46.82"N	73° 1'31.77"E
PF - 02		20°15'12.53"N	73° 0'32.37"E
PF - 03		20°14'54.28"N	73° 0'35.32"E
PF - 04		20°14'31.59"N	73° 0'48.55"E
PF - 05		20°14'1.96"N	73° 1'5.59"E
PF - 06		20°13'36.22"N	73° 1'20.40"E
PF - 07		20°13'27.44"N	73° 1'28.89"E
PF - 08		20°13'21.55"N	73° 1'30.38"E
PF - 09		20°13'3.74"N	73° 1'31.35"E
PF - 10		20°11'20.32"N	73° 1'33.76"E
PF - 11		20°11'15.79"N	73° 1'20.67"E
START PF- 12		20°11'20.20"N	73° 1'33.38"E
END PF- 12		20°11'13.81"N	73° 1'20.50"E
PF - 13		20°11'13.34"N	73° 1'20.43"E
START PF- 14		20°13'27.17"N	73° 1'29.32"E
END PF- 14		20°13'31.96"N	73° 1'49.69"E
START PF- 15		20°12'28.46"N	73° 1'30.04"E
END PF- 15		20°12'29.05"N	73° 1'18.33"E
PF - 16		20°12'28.36"N	73° 1'30.43"E
PF - 17		20°12'29.20"N	73° 1'26.13"E
PF - 18		20°12'29.12"N	73° 1'18.91"E

N
W E
S

INDEX

LEGEND	PARTICULARS	LENGTH
	DAPADA DRS SPURLINE	8/355.28 KM
	CHICHPADA DRS SPURLINE	0/366.73 KM
	BHILOSA DRS SPURLINE	0/641.06 KM
	PF CROSSING	
	CANAL	
	ROAD	

DATE	REVISIONS	BY	CHKD	APPD	PROJ ENGR
15.06.17	ISSUED FOR APPROVAL	DHAVAL	SHIVA		

CLIENT	GUJARAT GAS LIMITED AHEMDABAD, GUJARAT
SURVEY CONSULTANTS	SECON PRIVATE LIMITED PLOT–147, 7B ROAD, EXPORT PROMOTION INDUSTRIAL PARK(EPIP) WHITEFIELD, BANGALORE – 66 PHONE – (080) 5119 7778 & 5115 7235
TITLE	GAS DISTRIBUTION NETWORK IN DNH PLANNING 2017-2018
SCALE	1: 25,000
DRAWING NO	SECON/GGL/DAPADA DRS SPURLINE/RM-01
REV	00