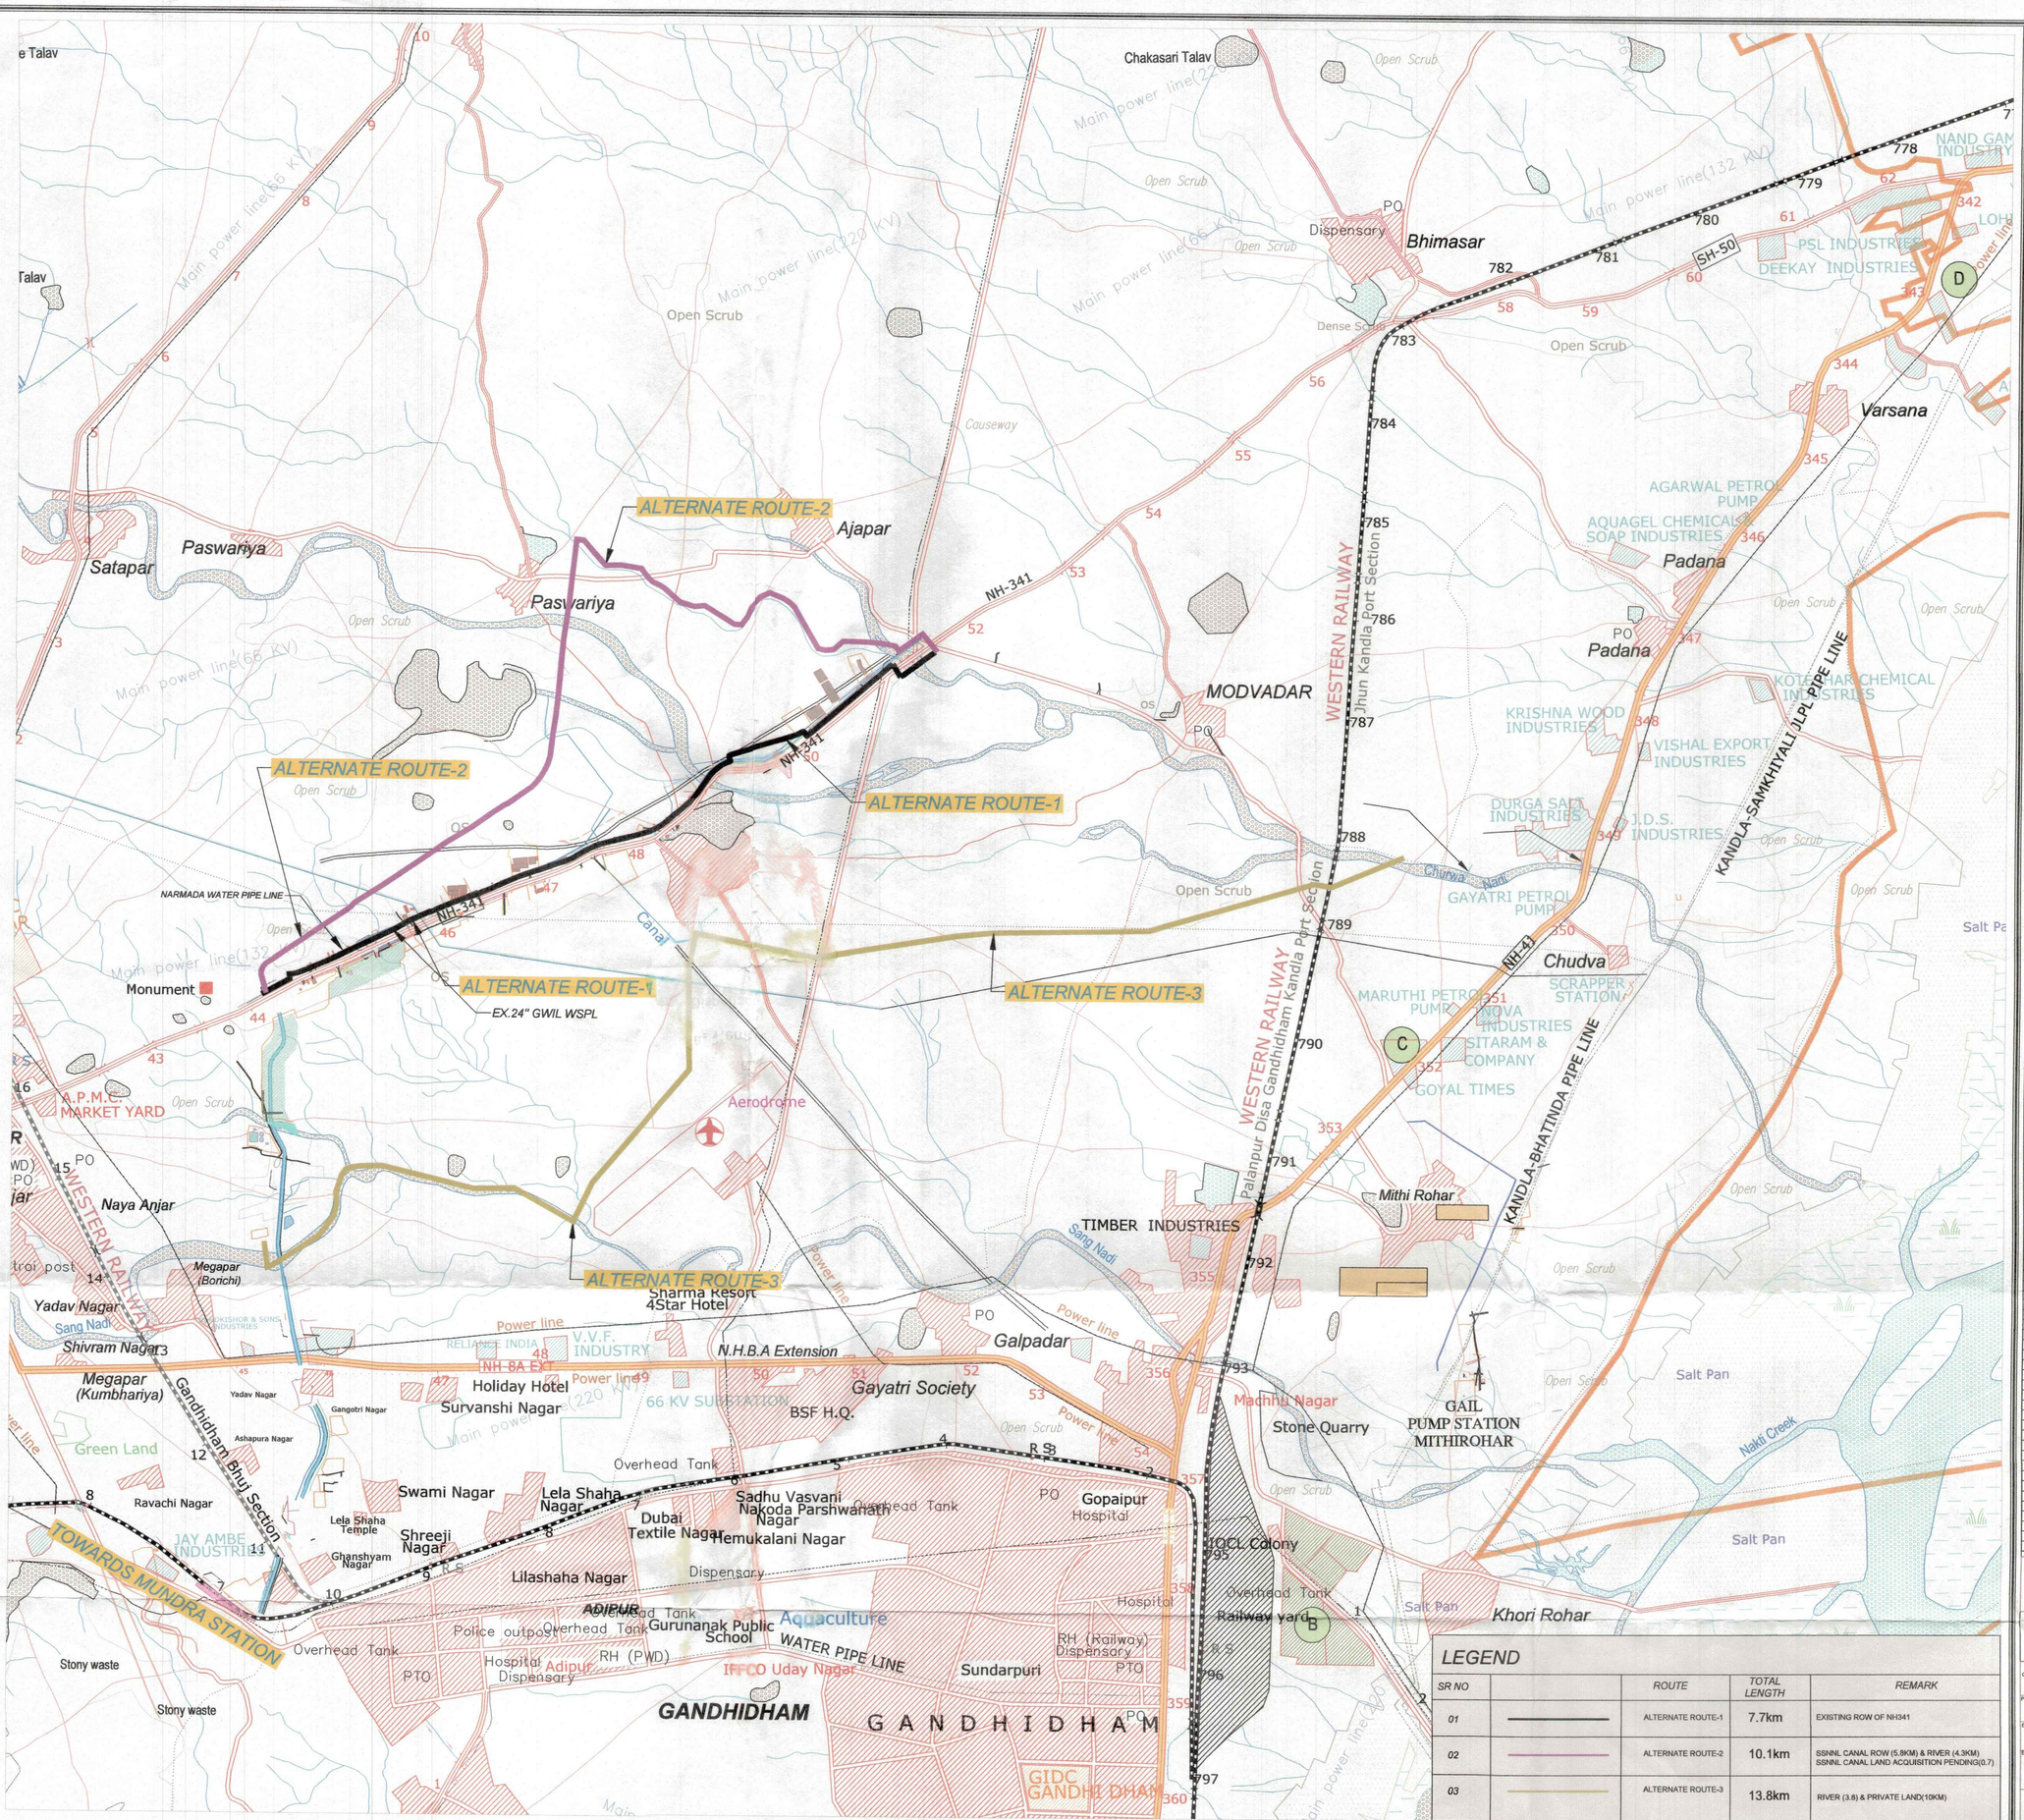

ROUTE MAP

ROUTE OF PROPOSED 20"Ø LPG PIPELINE FROM ADANI PORT TO RECEIVING STATION AT MITHIROHAR

SCALE:- 1 : 50000

Deputy Conservator fo Forests
Extension Division Kachchh-Bhuj

ADANI PORTS & SEZ LTD. MUNDRA

LEGEND:

SYMBOL	DESCRIPTION	SYMBOL	DESCRIPTION
	Start Point / End Point		EX.6"ø WATER SUPPLY PIPE LINE
	PROPOSED 20" ø LPG P/L		EX.8"ø HDPE WATER SUPPLY PIPE LINE
	TUBWELL PUMP(TP)		EX.8"ø HDPE WSPL (NCPL)
	State Highway		EX.8"ø PIPELINE
	National Highway		FENCING
	Other Road		BHARTI OFC CABLE
	Cart Track		EX.12"ø, NCPD-GANDHI WSSPCW SPUR LINE
	RAILWAY (BG.)		EX.HDPE WSPL
	CANAL/BRANCH CANAL		EX.IOCL P/L
	RIVER/NANDI/CREEK		EX.MULTI CABLE
	CULVERT(ROAD/Railway/River/Creek/Nala)		EX.NARMADA WSPL
	Streams / Nala		11KV ELECTRIC CABLE
	WATER TANK		11KV MULTI CABLE
	Pond		EX.16"ø WATER SUPPLY PIPE LINE
	COMPOUND WALL / GATE		EX.24"ø GWIL WATER SUPPLY PIPE LINE
	HIGH TENSION LINE		EX.36"ø GIPL ADANI PORT TO ADANI PIPE LINE S/C
	POWER LINE (11kv,33kv,66kv)		EX.36"ø GWIL WATER SUPPLY PIPE LINE
	H.T CABLE		EX.4"ø PVC WATER SUPPLY PIPE LINE
	CABLE LINE		EX.48"ø APSEZL PIPE LINE
	BSNL OFC CABLE		EX.48"ø GWIL WATER SUPPLY PIPE LINE
	CCTV CABLE		EX.8"ø WATER SUPPLY PIPE LINE
	EX.1.5"ø WATER SUPPLY PIPE LINE		NFS OFC CABLE
	EX.12"ø WATER SUPPLY PIPE LINE		OFC CABLE
	EX.16"ø HDPE WATER SUPPLY PIPE LINE		EX.800mmø DRAINAGE LINE
	EX.3"ø PVC WATER SUPPLY PIPE LINE		Building / Village Site
	EX.24"ø TOPL HPCL PIPELINE		Temple / Mjeh / Chhatri / Mosque
	EX.3"ø PVC WATER SUPPLY PIPE LINE		Air Port
	EX.4"ø PVC WATER SUPPLY PIPE LINE		KM STONE
	EX.48"ø HMEL OIL PIPE LINE		TREE
	EX.4"ø WATER SUPPLY PIPE LINE		RESERVED FOREST

LENGTH STATEMENT

Sr. No.	DESCRIPTION	ROUTE	Length (Km.)
1	ROUTE OF PROPOSED 20" Ø LPG PIPELINE FROM ADANI PORT TO RECEIVING STATION AT MITHIROHAR		88.35

LEGEND

SR NO		ROUTE	TOTAL LENGTH	REMARK
01		ALTERNATE ROUTE-1	7.7km	EXISTING ROW OF NH341
02		ALTERNATE ROUTE-2	10.1km	SSNNL CANAL ROW (5.8KM) & RIVER (4.3KM) SSNNL CANAL LAND ACQUISITION PENDING(0.7)
03		ALTERNATE ROUTE-3	13.8km	RIVER (3.8) & PRIVATE LAND(10KM)

Client: adani — ADANI PORTS AND SPECIAL ECONOMIC ZONE LTD.

Project Management consultant: adani — ADANI GAS LTD.

EPC CONTRACTOR: HOWE — Benchmarking Infrastructure, HOWE ENGINEERING PROJECTS (INDIA) PVT. LTD.

Engineering Consultant

Title:- ALTERNATE ROUTE OF PROPOSED LPG PIPELINE FROM ADANI PORT TO RECEIVING STATION AT MITHIROHAR

Rev	Date	Description	Drawn		Checked		Approved	
			Sign	Date	Sign	Date	Sign	Date

Consultant Drawing Number :

Client Drawing Number