SURVEY SHEET 1:50000 PROPOSED C/O BALI CHOWKI AND MULTI VILLAGE GROUP PIPED WATER SUPPLY SCHEME FOR PART OF SERAJ BLOCK OF MANDI DISTRICT (H.P.)

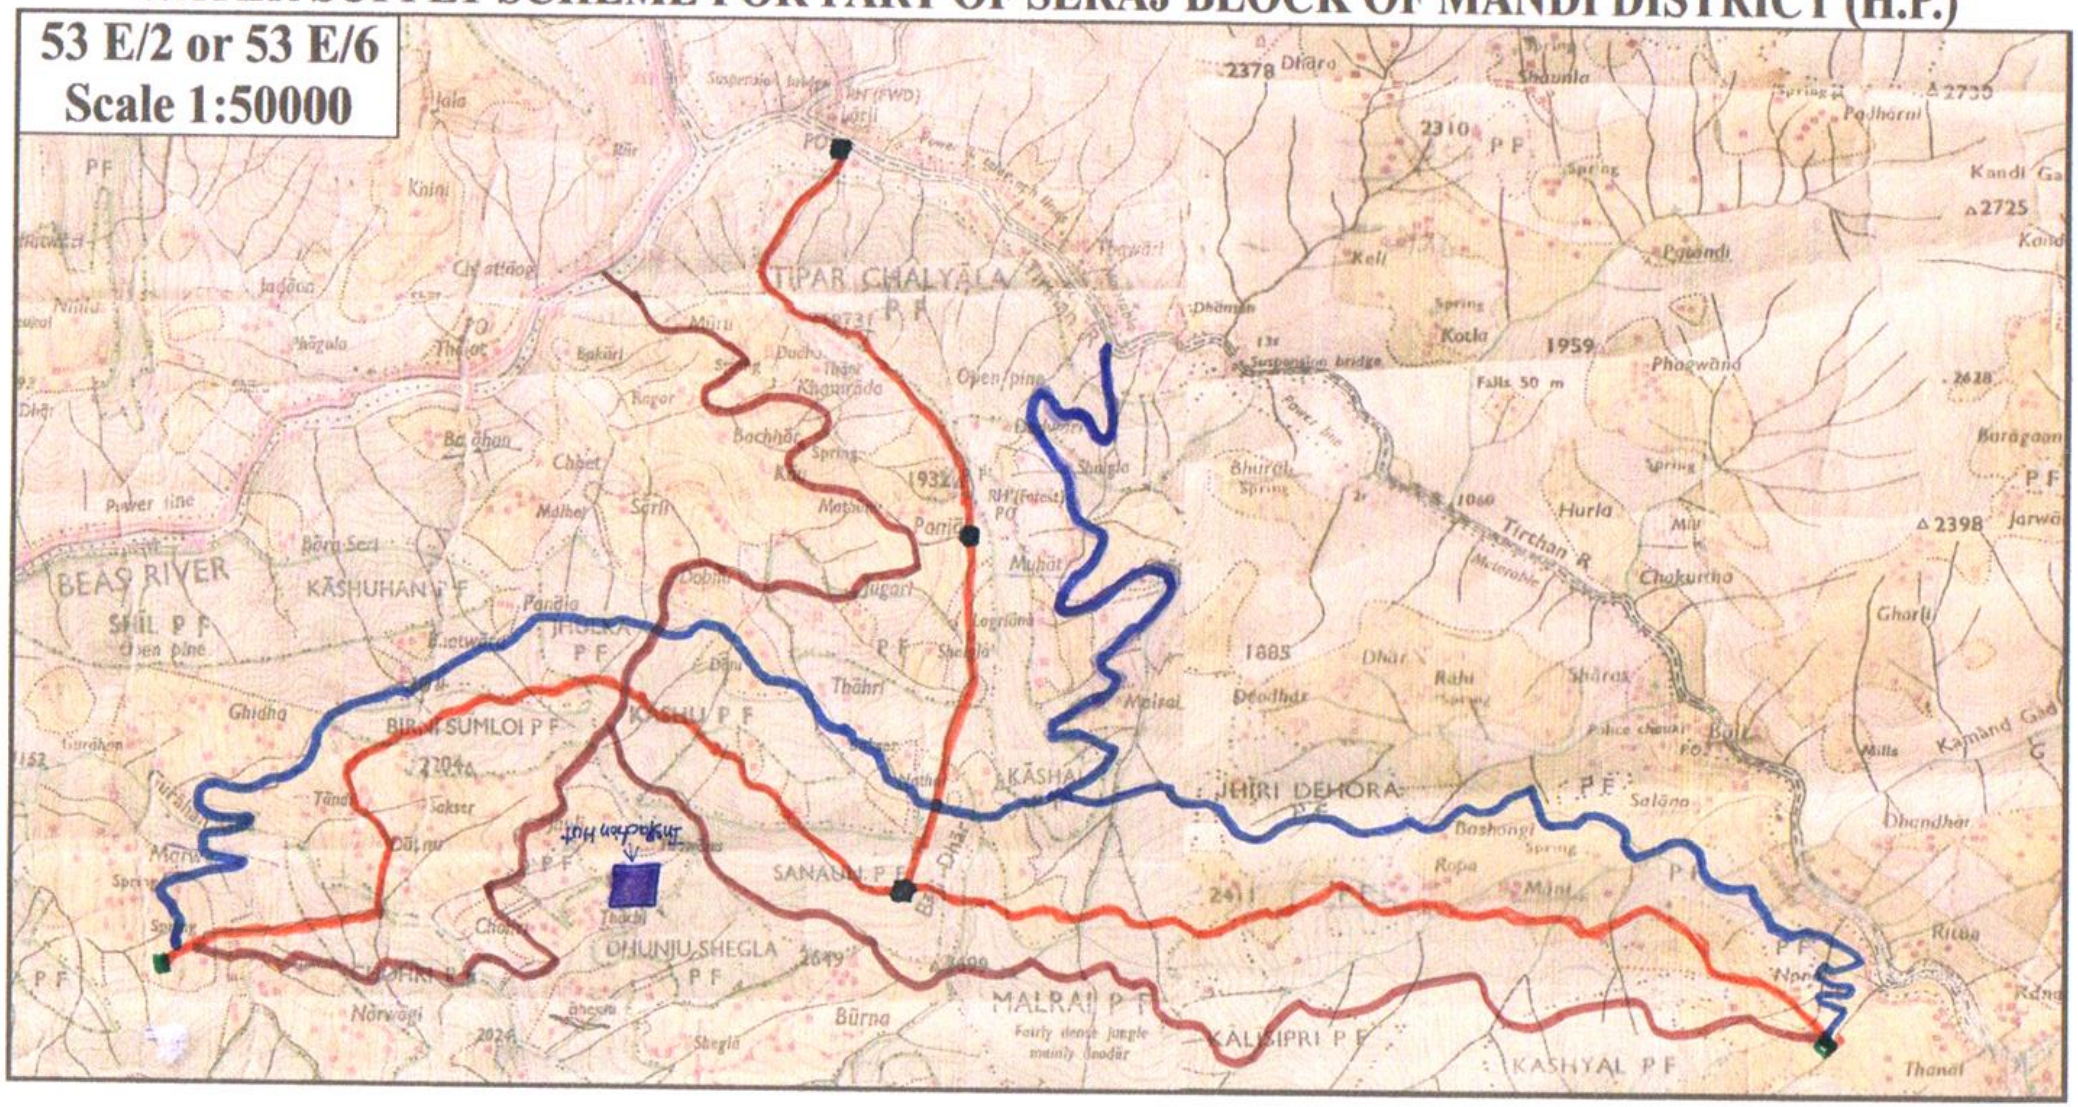

Index	
Proposed Pipe Line	
Pump House	
Storage Tank	
Tank	
Inspection Hut	

Divisional Forest Officer,
Nachan Forest Division,
Gohar Distt. Mandi (H.P.)

Executive Engineer
IPH Division Thunag
Distt. Mandi (H.P.)- 175048
E-mail: eeiphthunag@gmail.com