GEOREFERENCED MAP OF PROPOSED PROTECTED FOREST LAND TO BE DIVERTED FOR LAYING OF GAS PIPELINE FROM TREEMURTI FILLING STATION TO BUKHARA MODE (CH: 00.350 KM TO CH: 2.620 KM) FOR APPROX. 2.25 KM IN DISTRICT BAREILLY (UTTAR PRADESH)

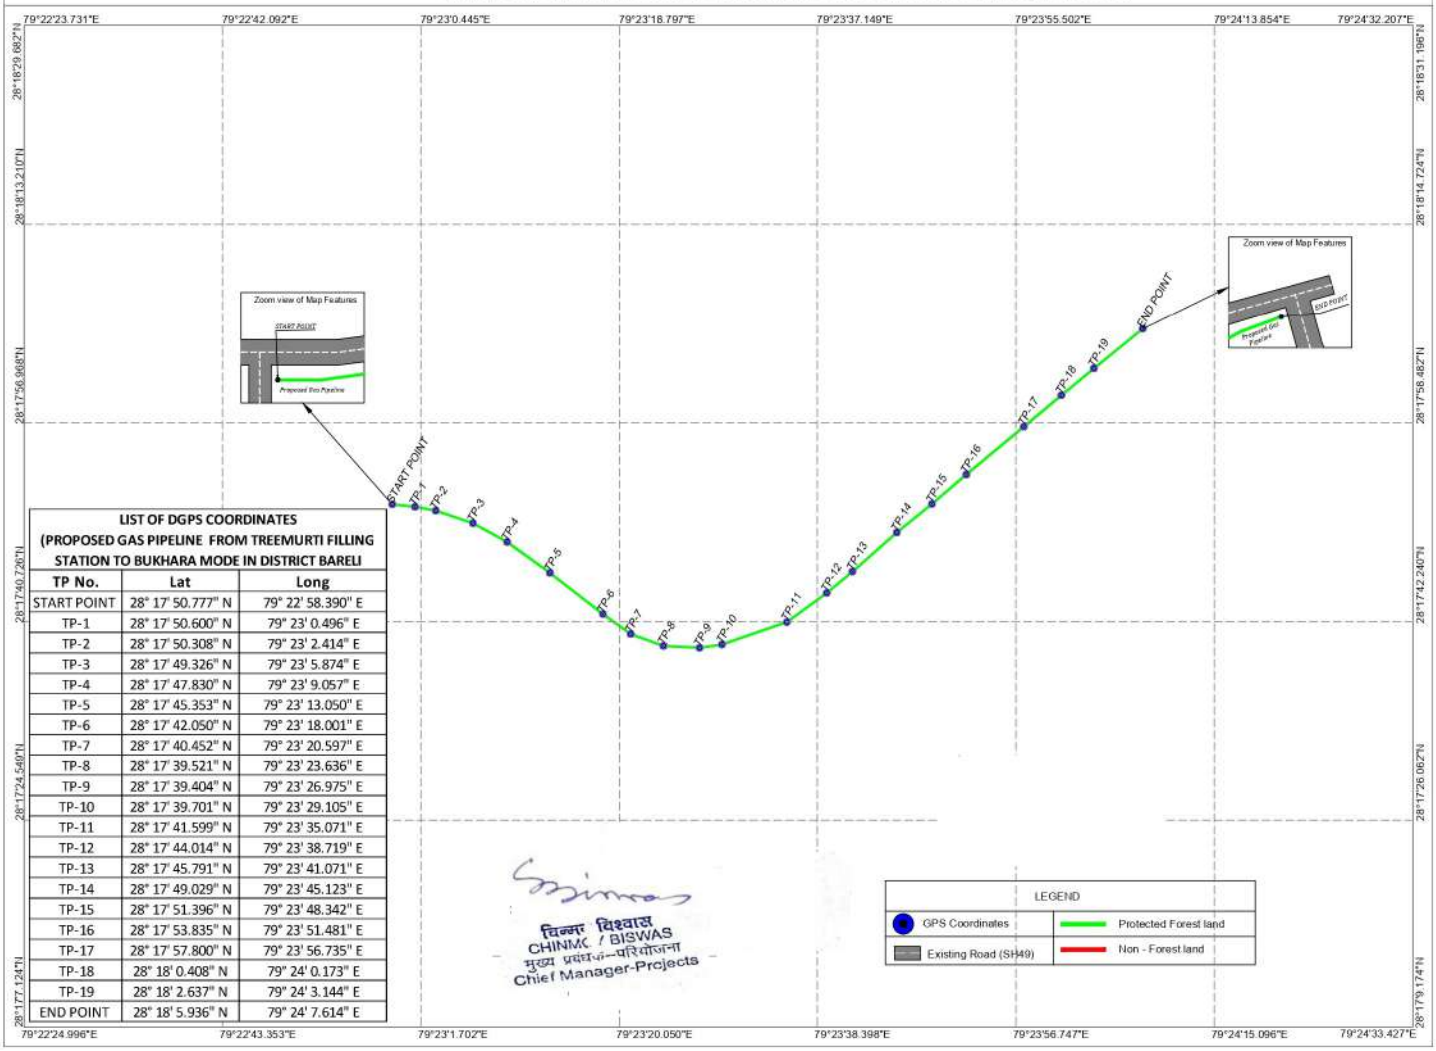

LIST OF DGPS COORDINATES (PROPOSED GAS PIPELINE FROM TREEMURTI FILLING STATION TO BUKHARA MODE IN DISTRICT BARELI

TP No.	Lat	Long
START POINT	28° 17' 50.777" N	79° 22' 58.390" E
TP-1	28° 17' 50.600" N	79° 23' 0.496" E
TP-2	28° 17' 50.308" N	79° 23' 2.414" E
TP-3	28° 17' 49.326" N	79° 23' 5.874" E
TP-4	28° 17' 47.830" N	79° 23' 9.057" E
TP-5	28° 17' 45.353" N	79° 23' 13.050" E
TP-6	28° 17' 42.050" N	79° 23' 18.001" E
TP-7	28° 17' 40.452" N	79° 23' 20.597" E
TP-8	28° 17' 39.521" N	79° 23' 23.636" E
TP-9	28° 17' 39.404" N	79° 23' 26.975" E
TP-10	28° 17' 39.701" N	79° 23' 29.105" E
TP-11	28° 17' 41.599" N	79° 23' 35.071" E
TP-12	28° 17' 44.014" N	79° 23' 38.719" E
TP-13	28° 17' 45.791" N	79° 23' 41.071" E
TP-14	28° 17' 49.029" N	79° 23' 45.123" E
TP-15	28° 17' 51.396" N	79° 23' 48.342" E
TP-16	28° 17' 53.835" N	79° 23' 51.481" E
TP-17	28° 17' 57.800" N	79° 23' 56.735" E
TP-18	28° 18' 0.408" N	79° 24' 0.173" E
TP-19	28° 18' 2.637" N	79° 24' 3.144" E
END POINT	28° 18' 5.936" N	79° 24' 7.614" E

चिन्मय विश्वास
CHINMOY BISWAS
मुख्य प्रबंधक-परियोजना
Chief Manager-Projects