# MAP SHOWING FOR GEO REFRENCED SURVEY OF INDIA TOPOSHEET WITH IDENTIFIED LAND FOR COMPENSATORY AFFORESTATION FOREST BLOCK -LATHI ,RANGE-LATHI,DIVISION-JAISALMER (DNP),DISTRICT - JAISALMER, (RAJASTHAN)

**Full Title of the Project : "Construction of from 132 KV GSS Chandan to Proposed 132kv GSS Mohangarh of 132KV S/C Chandan-Mohangarh Transmission Line" District Jaisalmer (Rajasthan)**

**Proposal No: FP/RJ/TRANS/44263/2020**

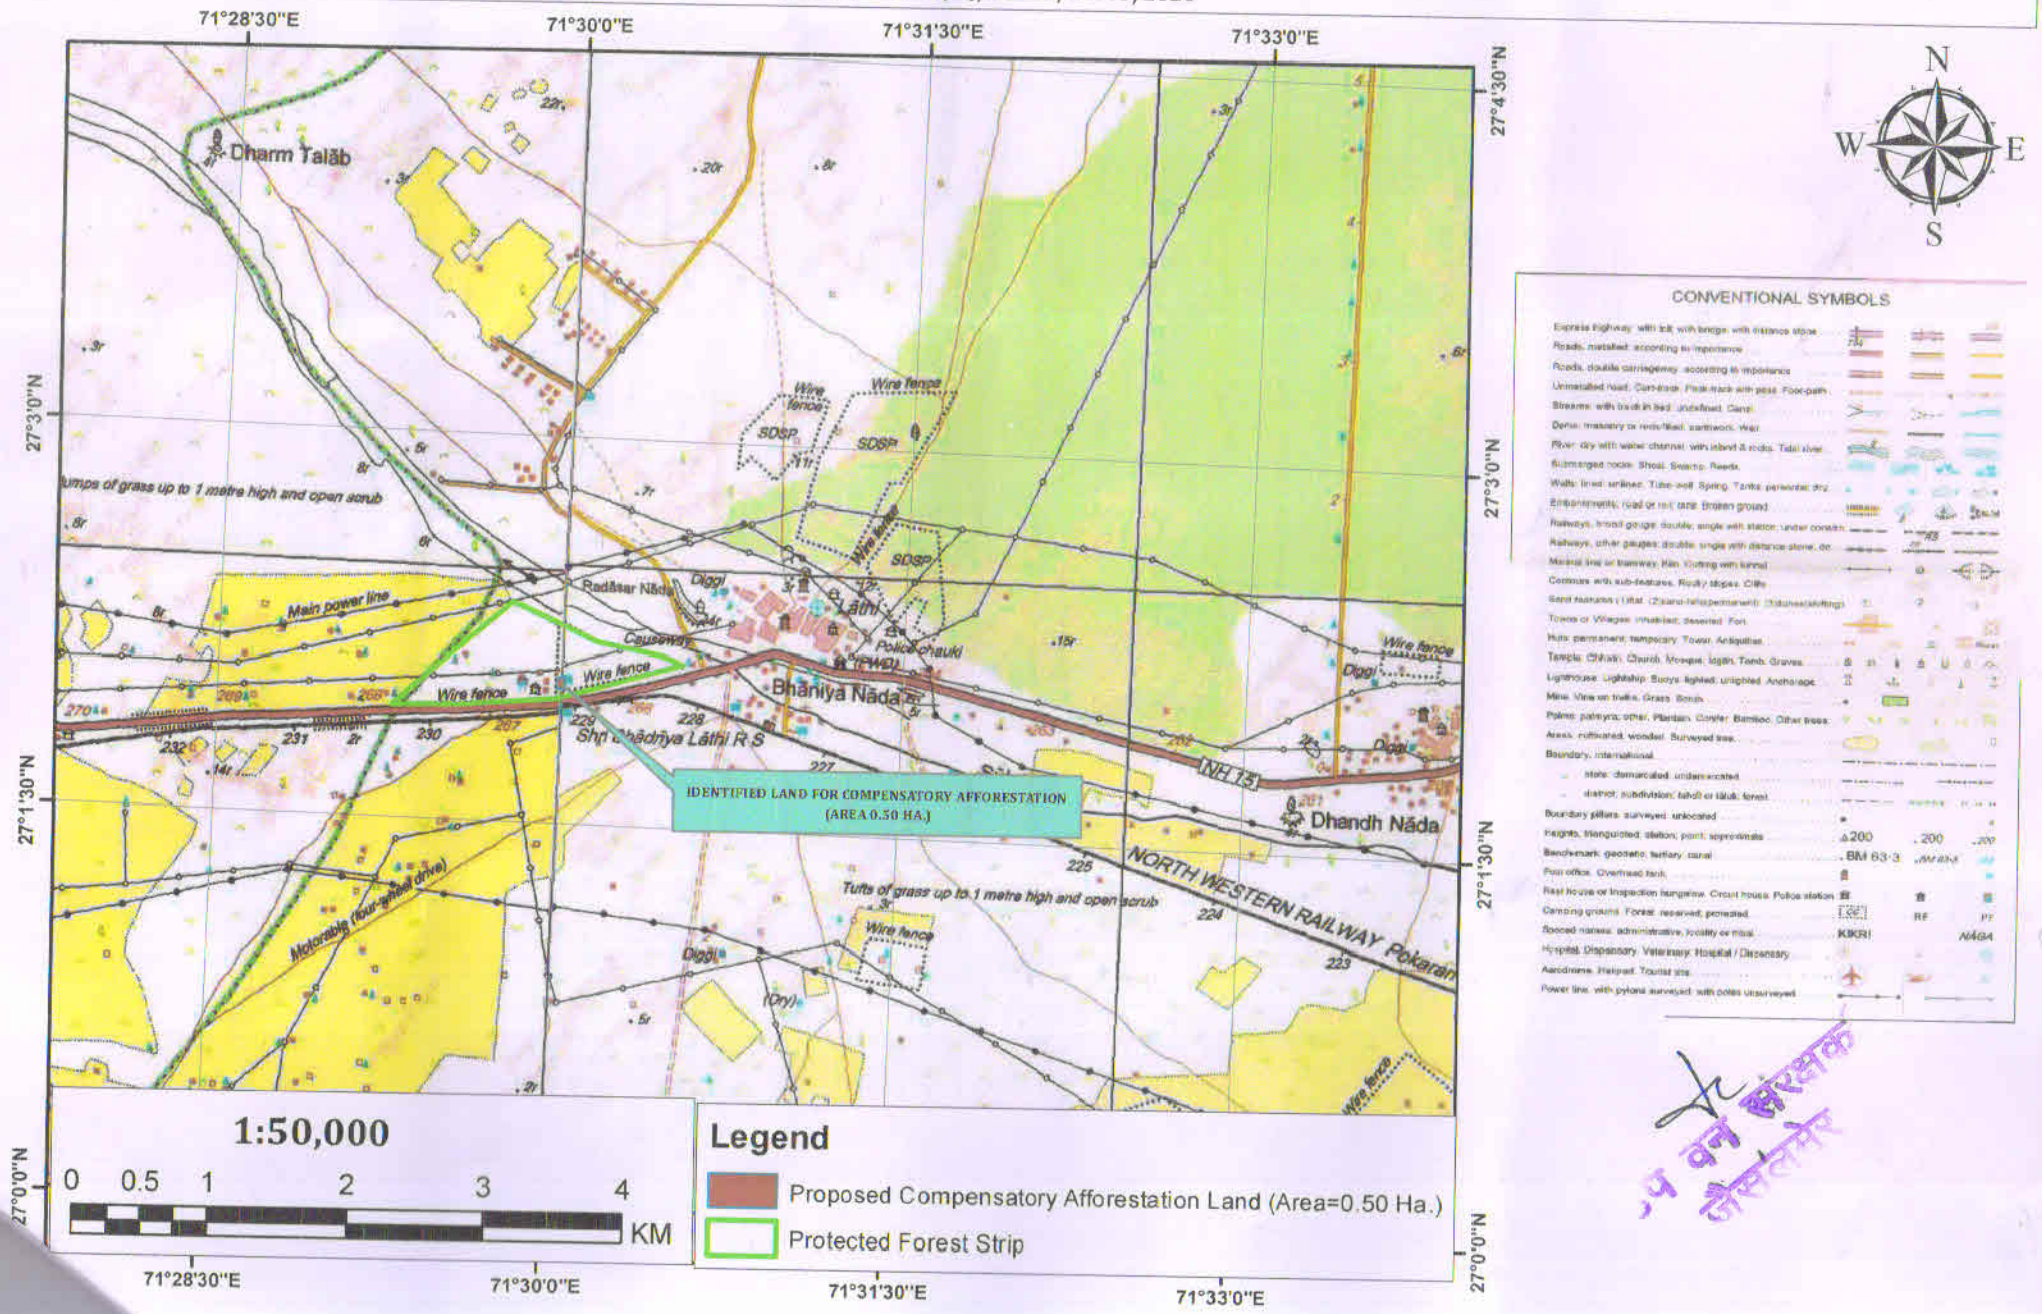


उप वन संरक्षक
जैसलमेर