MAP SHOWING FOREST AREA / BOUNDRIES AND OTHER AT JOINING AREAS

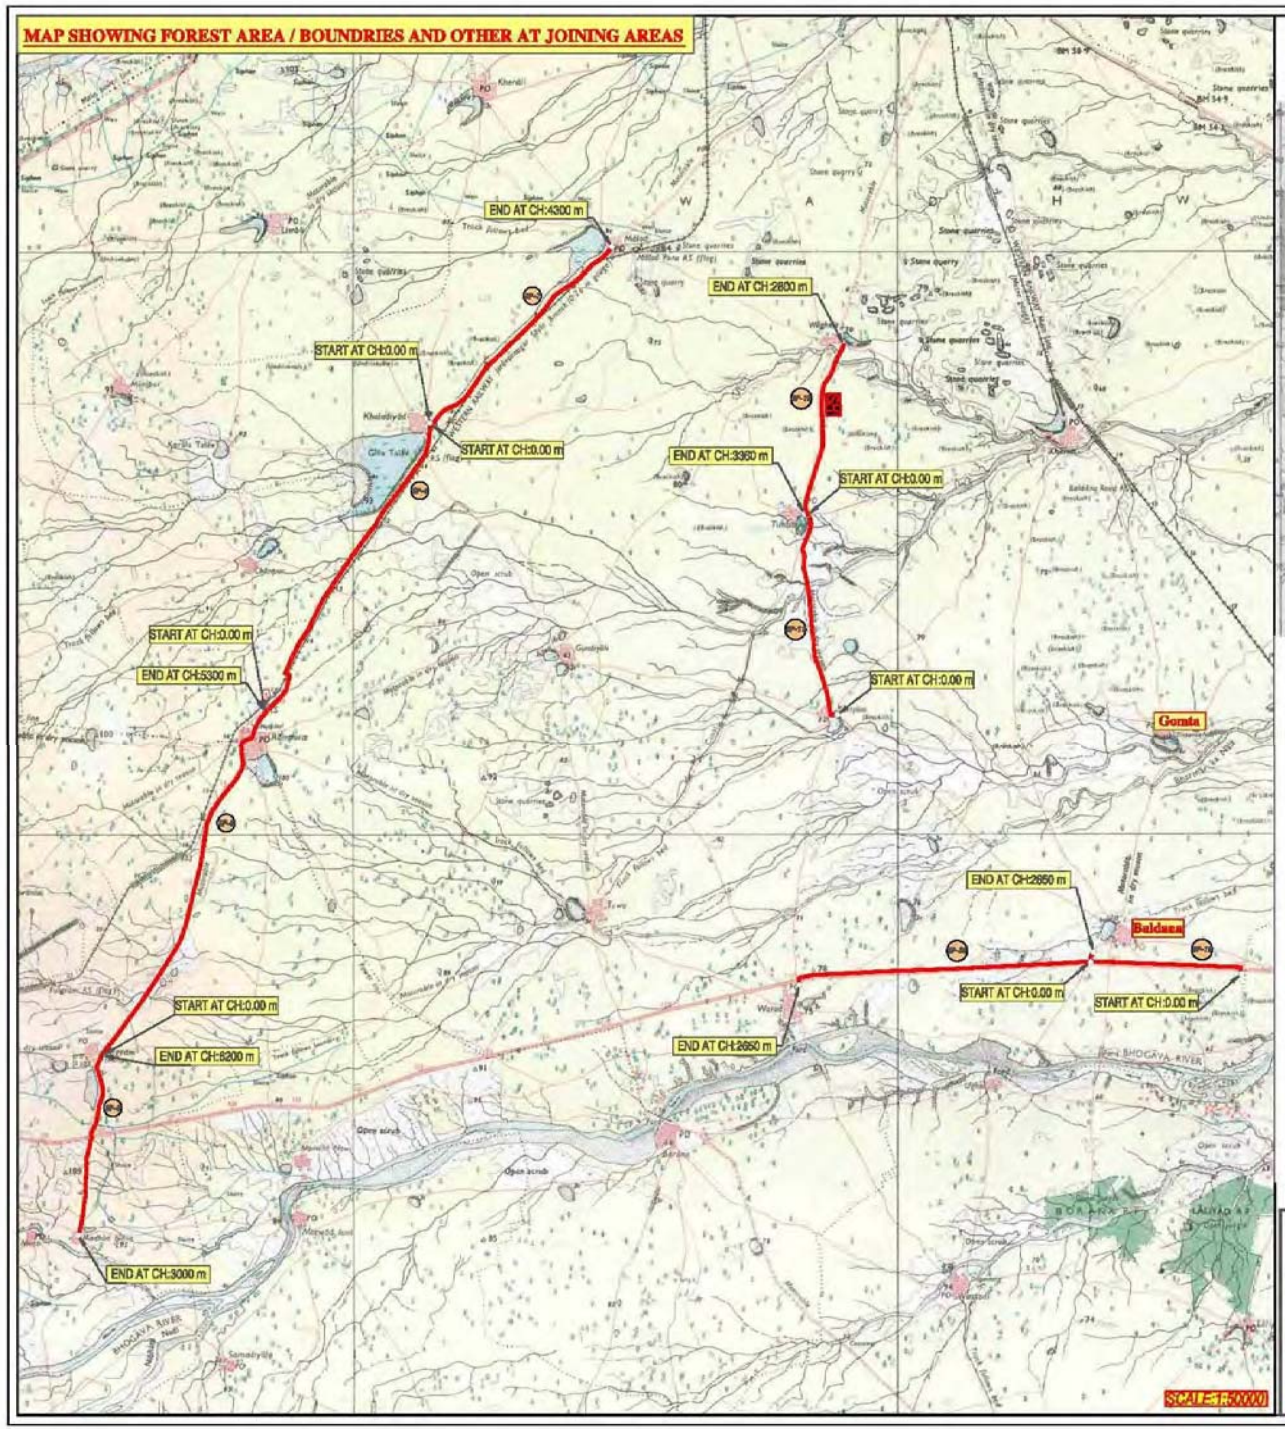

MAP SHOWING PIPELINE ROUTE PASSING THROUGH FOREST LAND & LAND SHOWING FOREST LAND FOR COMPENSATORY AFFORESTATION

ANNEXURE-30

INDEX MAP SHOWING BOTH FOREST AREA FOR DIVERSION AND AREA SELECTED FOR COMPENSATORY AFFORESTATION

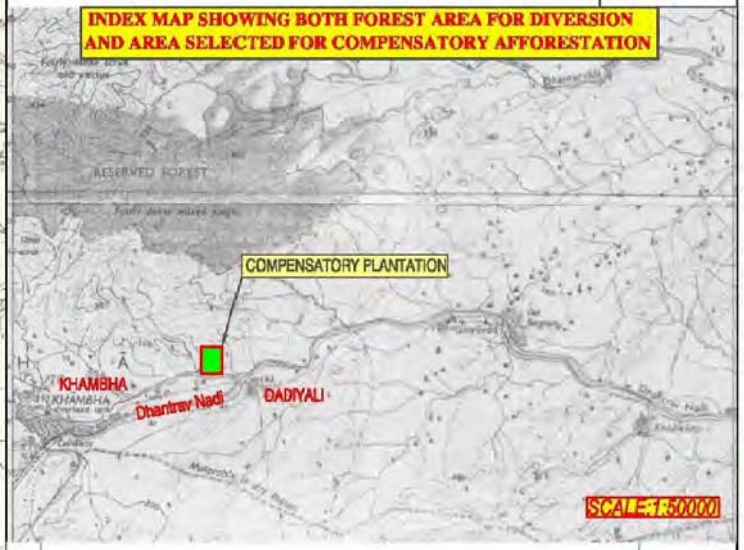

LEGEND:

NH-8A/NH-47(RAJKOT-LIMBDI-AHMEDABAD)	
SH(WADHVAN-FULGRAM)	
SH(WADHVAN-TIMBA-WADOD)	
GSPC GAS PIPELINE	
COMPENSATORY PLANTATION	

Client :-

GSPC GAS

GSPC GAS COMPANY LIMITED

GANDHINAGAR, GUJARAT

Project :-

DETAILED SURVEY FOR SURENDRANAGAR SURROUNDING AREA

Surveyed & Prepared by :-

DESHPANDE - PATIL CONSULTANTS

SCALE	JOB NO.	DRAWING NO.
AS SHOWN	GSPC GAS-1	DPC-GSPC GAS-WADHWAN