MAP SHOWING FOR GEO-REFERANCE FOR SURVEY OF INDIA TOPOSHEET WITH PROPOSED BIO-DIESEL PLANT, ALIGNMENT

Full title of the Project : "Construction of Approach Road for Proposed Bio-Diesel Plant, on NH-62 (Old-NH-15) Chainage No 209+621 to 209 +671(RHS), AT Chak 7 BLW,SQ No-55, Killa No 21-25, At Village- Kenchiya, Tehsil-Pilibanga, District Hanumangarh (Rajasthan)

Proposal No. : FP/RJ/ROAD/46675/2020

PART OF TOPOSHEET NO. 44G/14

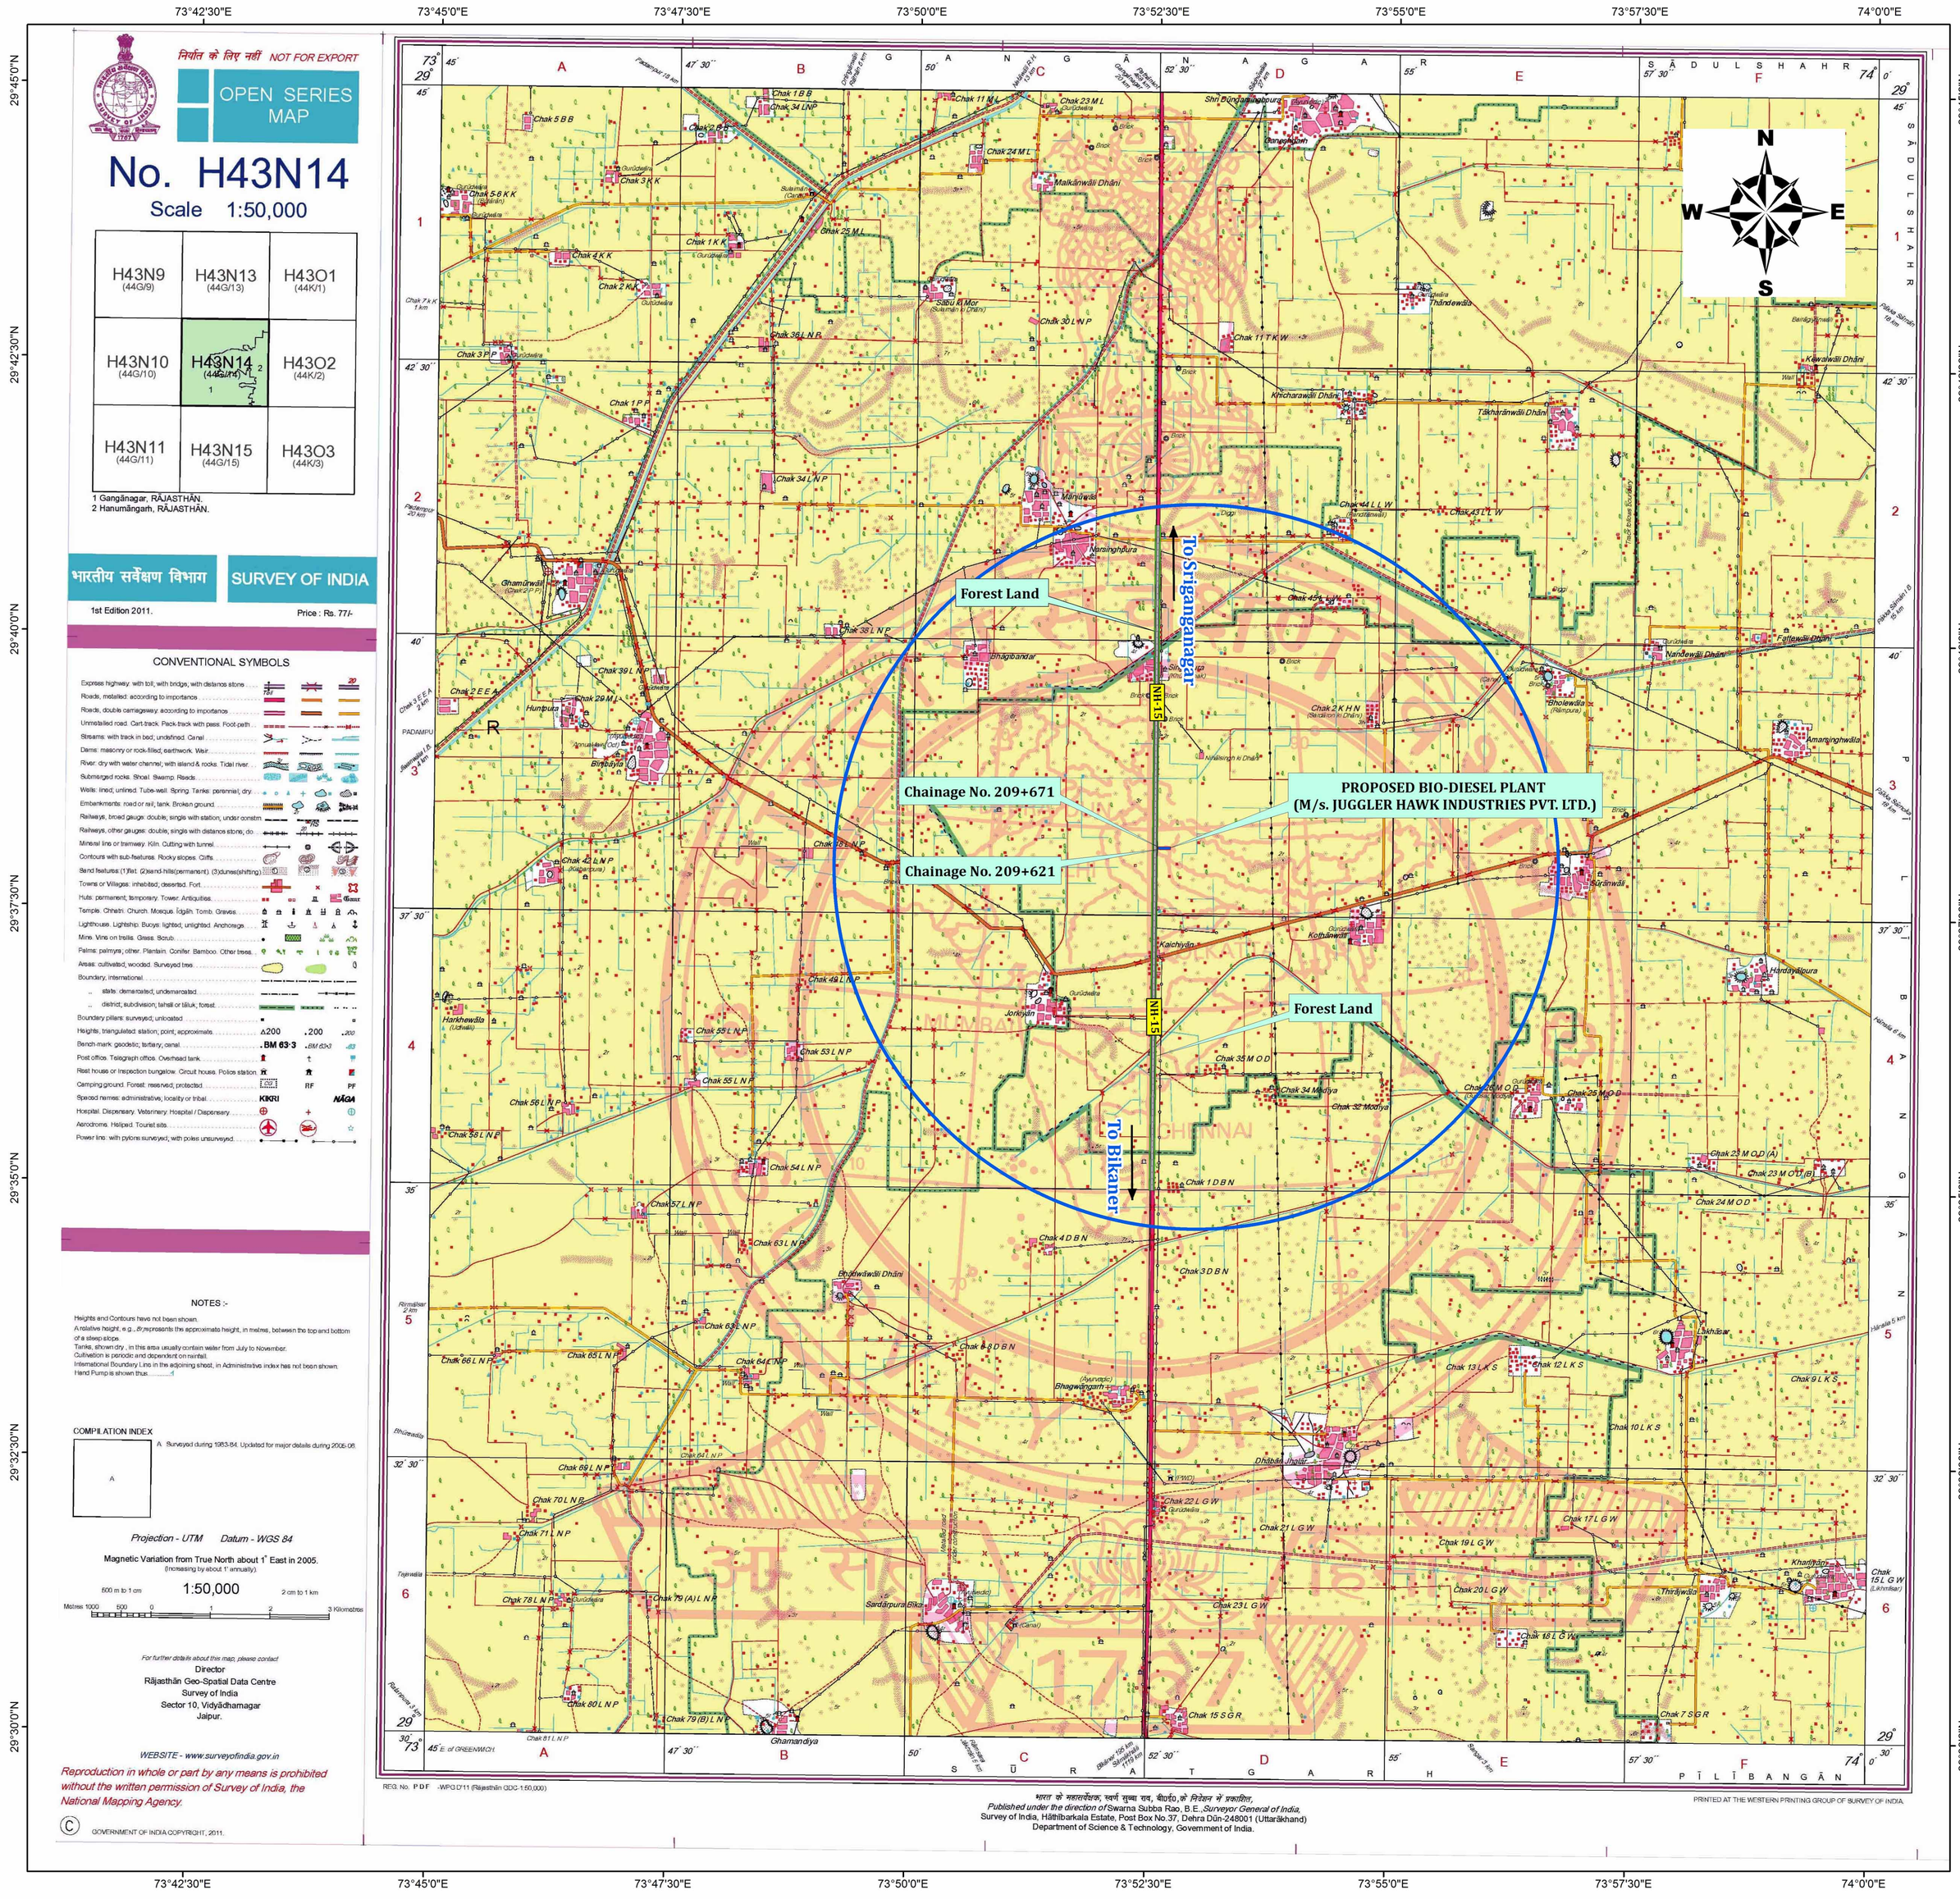

Legend

- Acceleration Lane
- Deceleration Lane
- Fornt Site Service Road
- Proposed Bio-Diesel Plant (M/s. Juggler Hawk Ind ustries Pvt. L td .)
- Forest Land
- Road Shoulder
- Existing Road

1 CM = 500 Meters

0 500 1,000 2,000 3,000 4,000 Meters

SCALE

For Juggler Hawk Industries Pvt. Ltd.

Auth. Signatories

Proposed Area Calculation Sheet

S.No.	Particulars	Forest Land			Non-Forest Land			Forest Land Area (in Ha.)	Non-Forest Land Area (in Ha.)
		Width	Length	Area (Sqm)	Width	Length	Area (Sqm)		
1	Proposed Site Outlet	-	-	-	50	211.23	10561.30	-	1.0561
2	Proposed Road Deceleration Lane	7.75	132.52	1027	-	-	-	0.1027	-
3	Proposed Road Acceleration Lane	7.75	145.94	1131	-	-	-	0.1131	-
4	Font Site Service Road	8.65	9.33	80.70	-	-	-	0.0081	-
	Total			**2239**				**0.2239**	**1.0561**

PROPOSED M/s. JUGGLER HAWK INDUSTRIES PVT. LTD.

S.No.	Latitude	Longitude
A	29° 38' 7.610" N	73° 52' 33.408" E
B	29° 38' 7.598" N	73° 52' 41.263" E
C	29° 38' 5.974" N	73° 52' 41.260" E
D	29° 38' 5.986" N	73° 52' 33.405" E