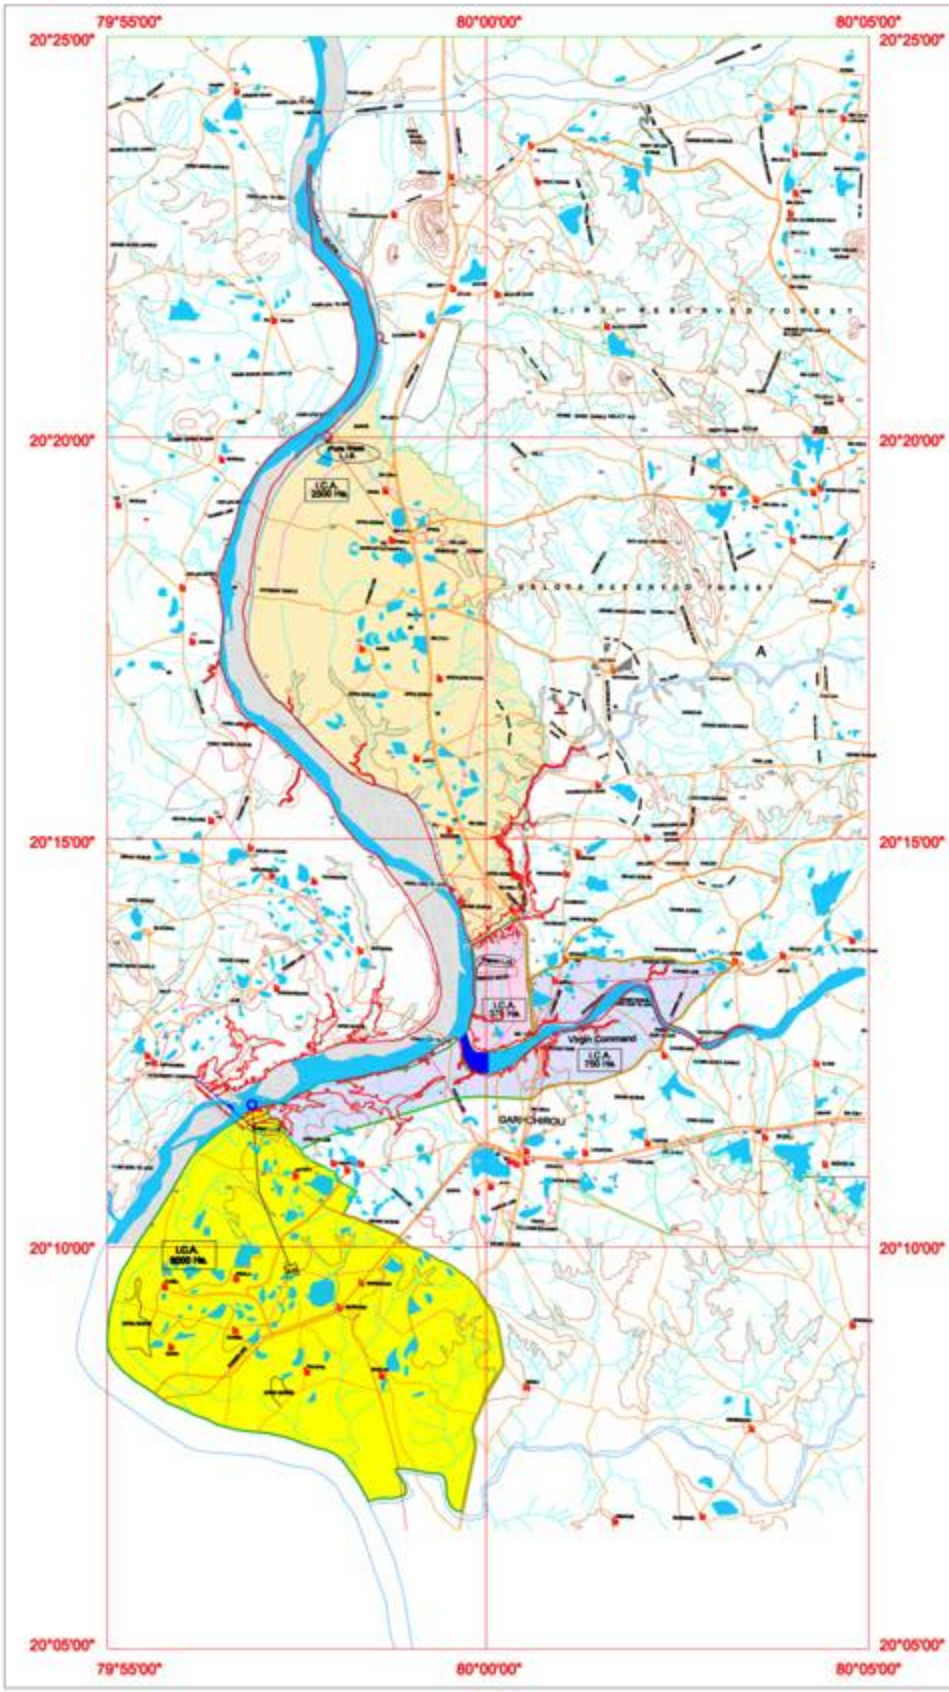

Reference to topo Sheet
55/P-15, 55/P-16, 54/D-3,54/D-4

INDEX

RIVER, NALA,CANAL	
ROAD, CART TRACK	
GADHTHAN	
POWER LINE	
POUND	
CONTOUR	
FRL CONTOUR	
KOTGAL BARRAGE LINE	
CANAL	
RIBBO MAIN	
DISTRIBUTION CHAMBER	
JACK WELL	

Sr.No.	REFERENCES	
1	Command of Porla Wasa L.I.S.	
2	Command of Gogaon L.I.S.	
3	Virgin Command	
4	Command of Kotgal L.I.S.	

GOVERNMENT OF MAHARASHTRA
VIDARBHA IRRIGATION DEVELOPMENT CORPORATION, NAGPUR
CHANDRAPUR IRRIGATION PROJECT CIRCLE, CHANDRAPUR
MINOR IRRIGATION DIVISION , CHANDRAPUR
KOTGAL BARRAGE

TAH :- GADCHIROLI DIST:-GADCHIROLI

SHOWING FRL CONTOUR OF KOTGAL BARRAGE

Sub Divisional Engineer
Lift Irrigation Sub Division No. 01
Chandrapur

Executive Engineer
Minor Irrigation Division ,
Chandrapur