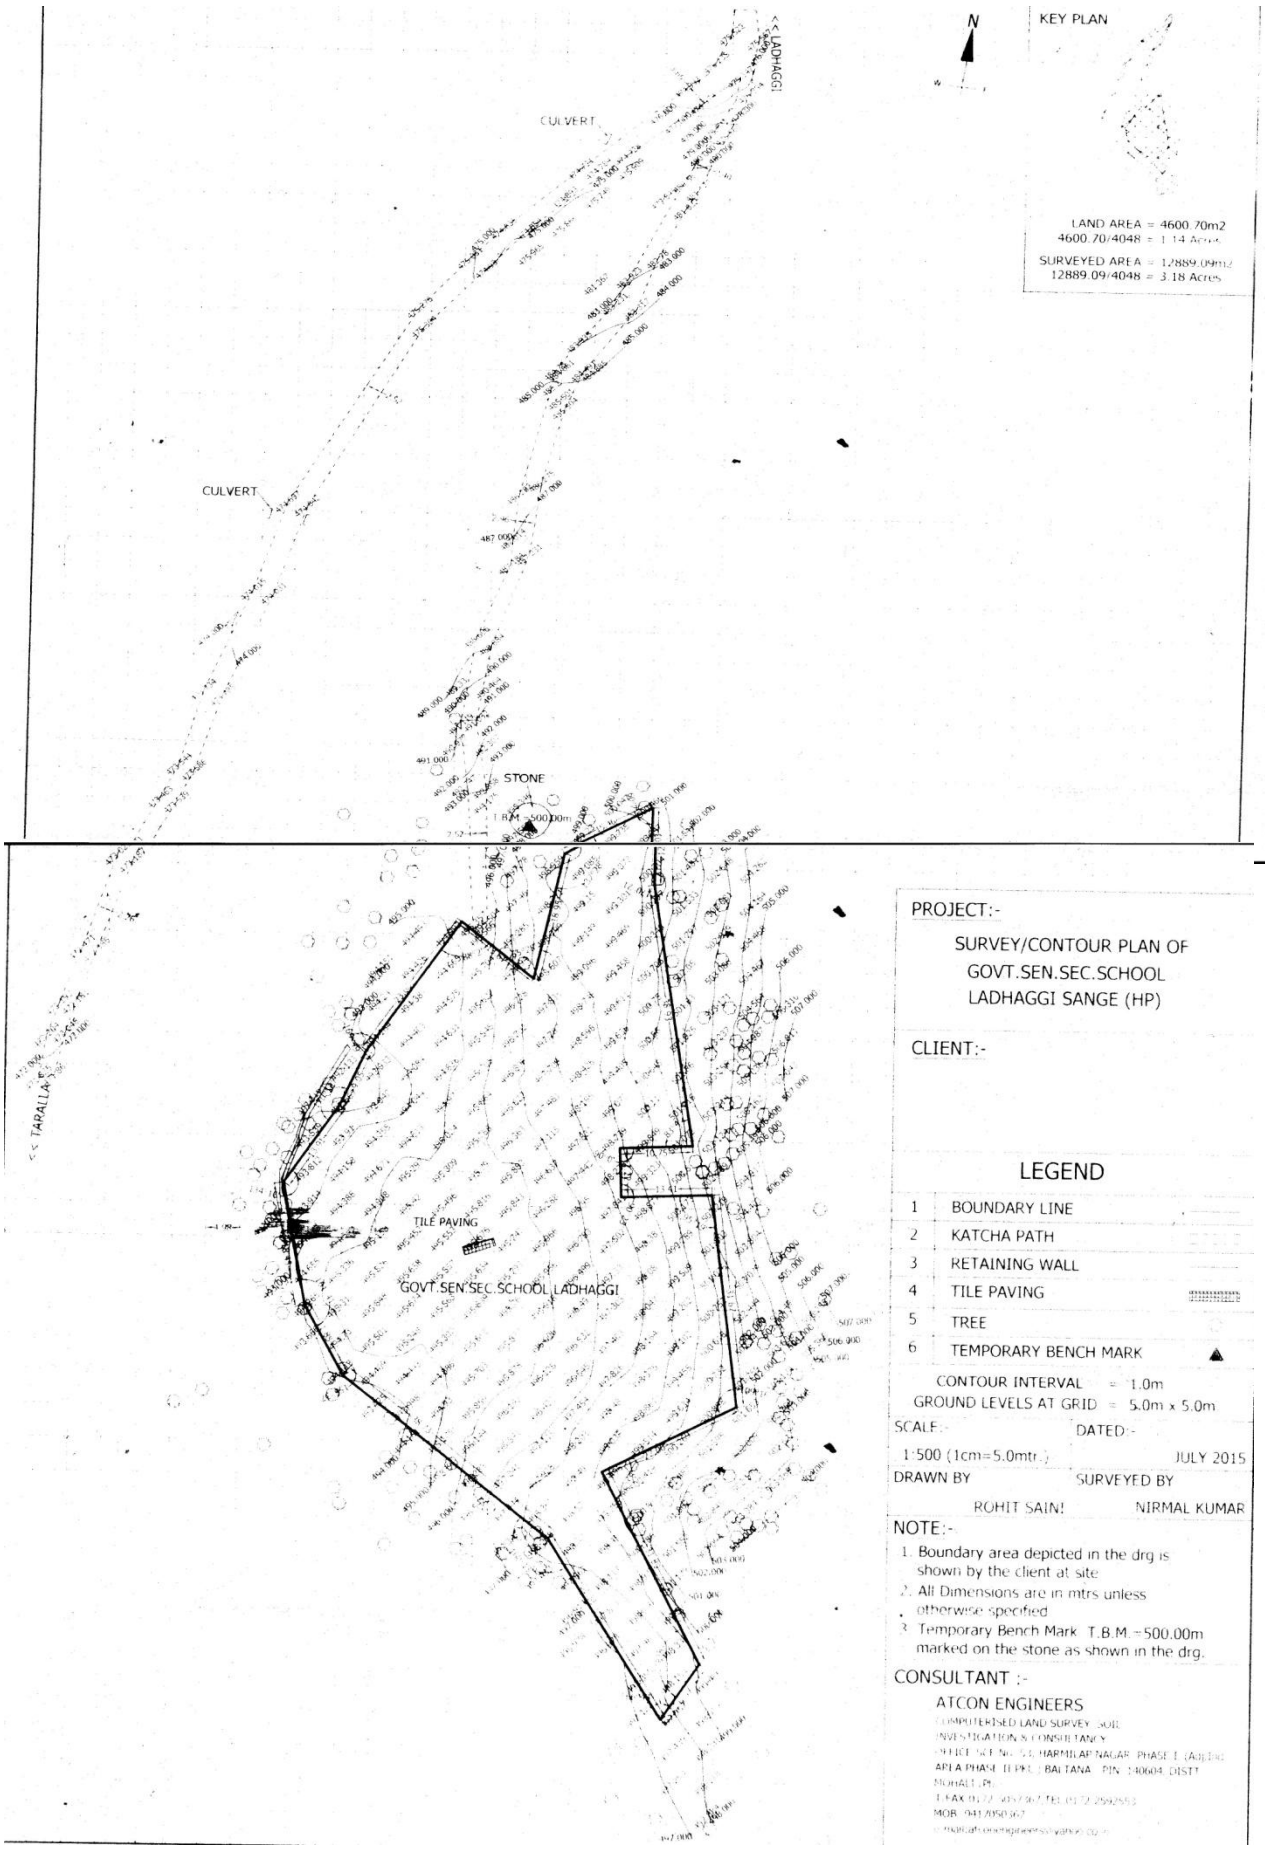

PROJECT:-

SURVEY/CONTOUR PLAN OF
GOVT.SEN.SEC.SCHOOL
LADHAGGI SANGE (HP)

CLIENT:-

LEGEND

1	BOUNDARY LINE	
2	KATCHA PATH	
3	RETAINING WALL	
4	TILE PAVING	
5	TREE	
6	TEMPORARY BENCH MARK	▲

CONTOUR INTERVAL = 1.0m
GROUND LEVELS AT GRID = 5.0m x 5.0m

SCALE:- 1:500 (1cm=5.0mtr.)

DATED:- JULY 2015

DRAWN BY ROHIT SAINI

SURVEYED BY NIRMAL KUMAR

NOTE:-

1. Boundary area depicted in the drg is shown by the client at site
2. All Dimensions are in mtrs unless otherwise specified
3. Temporary Bench Mark T.B.M.=500.00m marked on the stone as shown in the drg.

CONSULTANT :-

ATCON ENGINEERS
COMPUTERISED LAND SURVEY, SOIL
INVESTIGATION & CONSULTANCY
OFFICE: SCF NO. 53, HARMILAP NAGAR, PHASE-I, (ADJ.ERC)
APLA PHASE-II, PO.KC-I, BALTANA - PIN: 140604, DISTT.
MOHALI, PB.
E-FAX: 01762-401967, TEL: 01762-259553
MOB: 9417050567