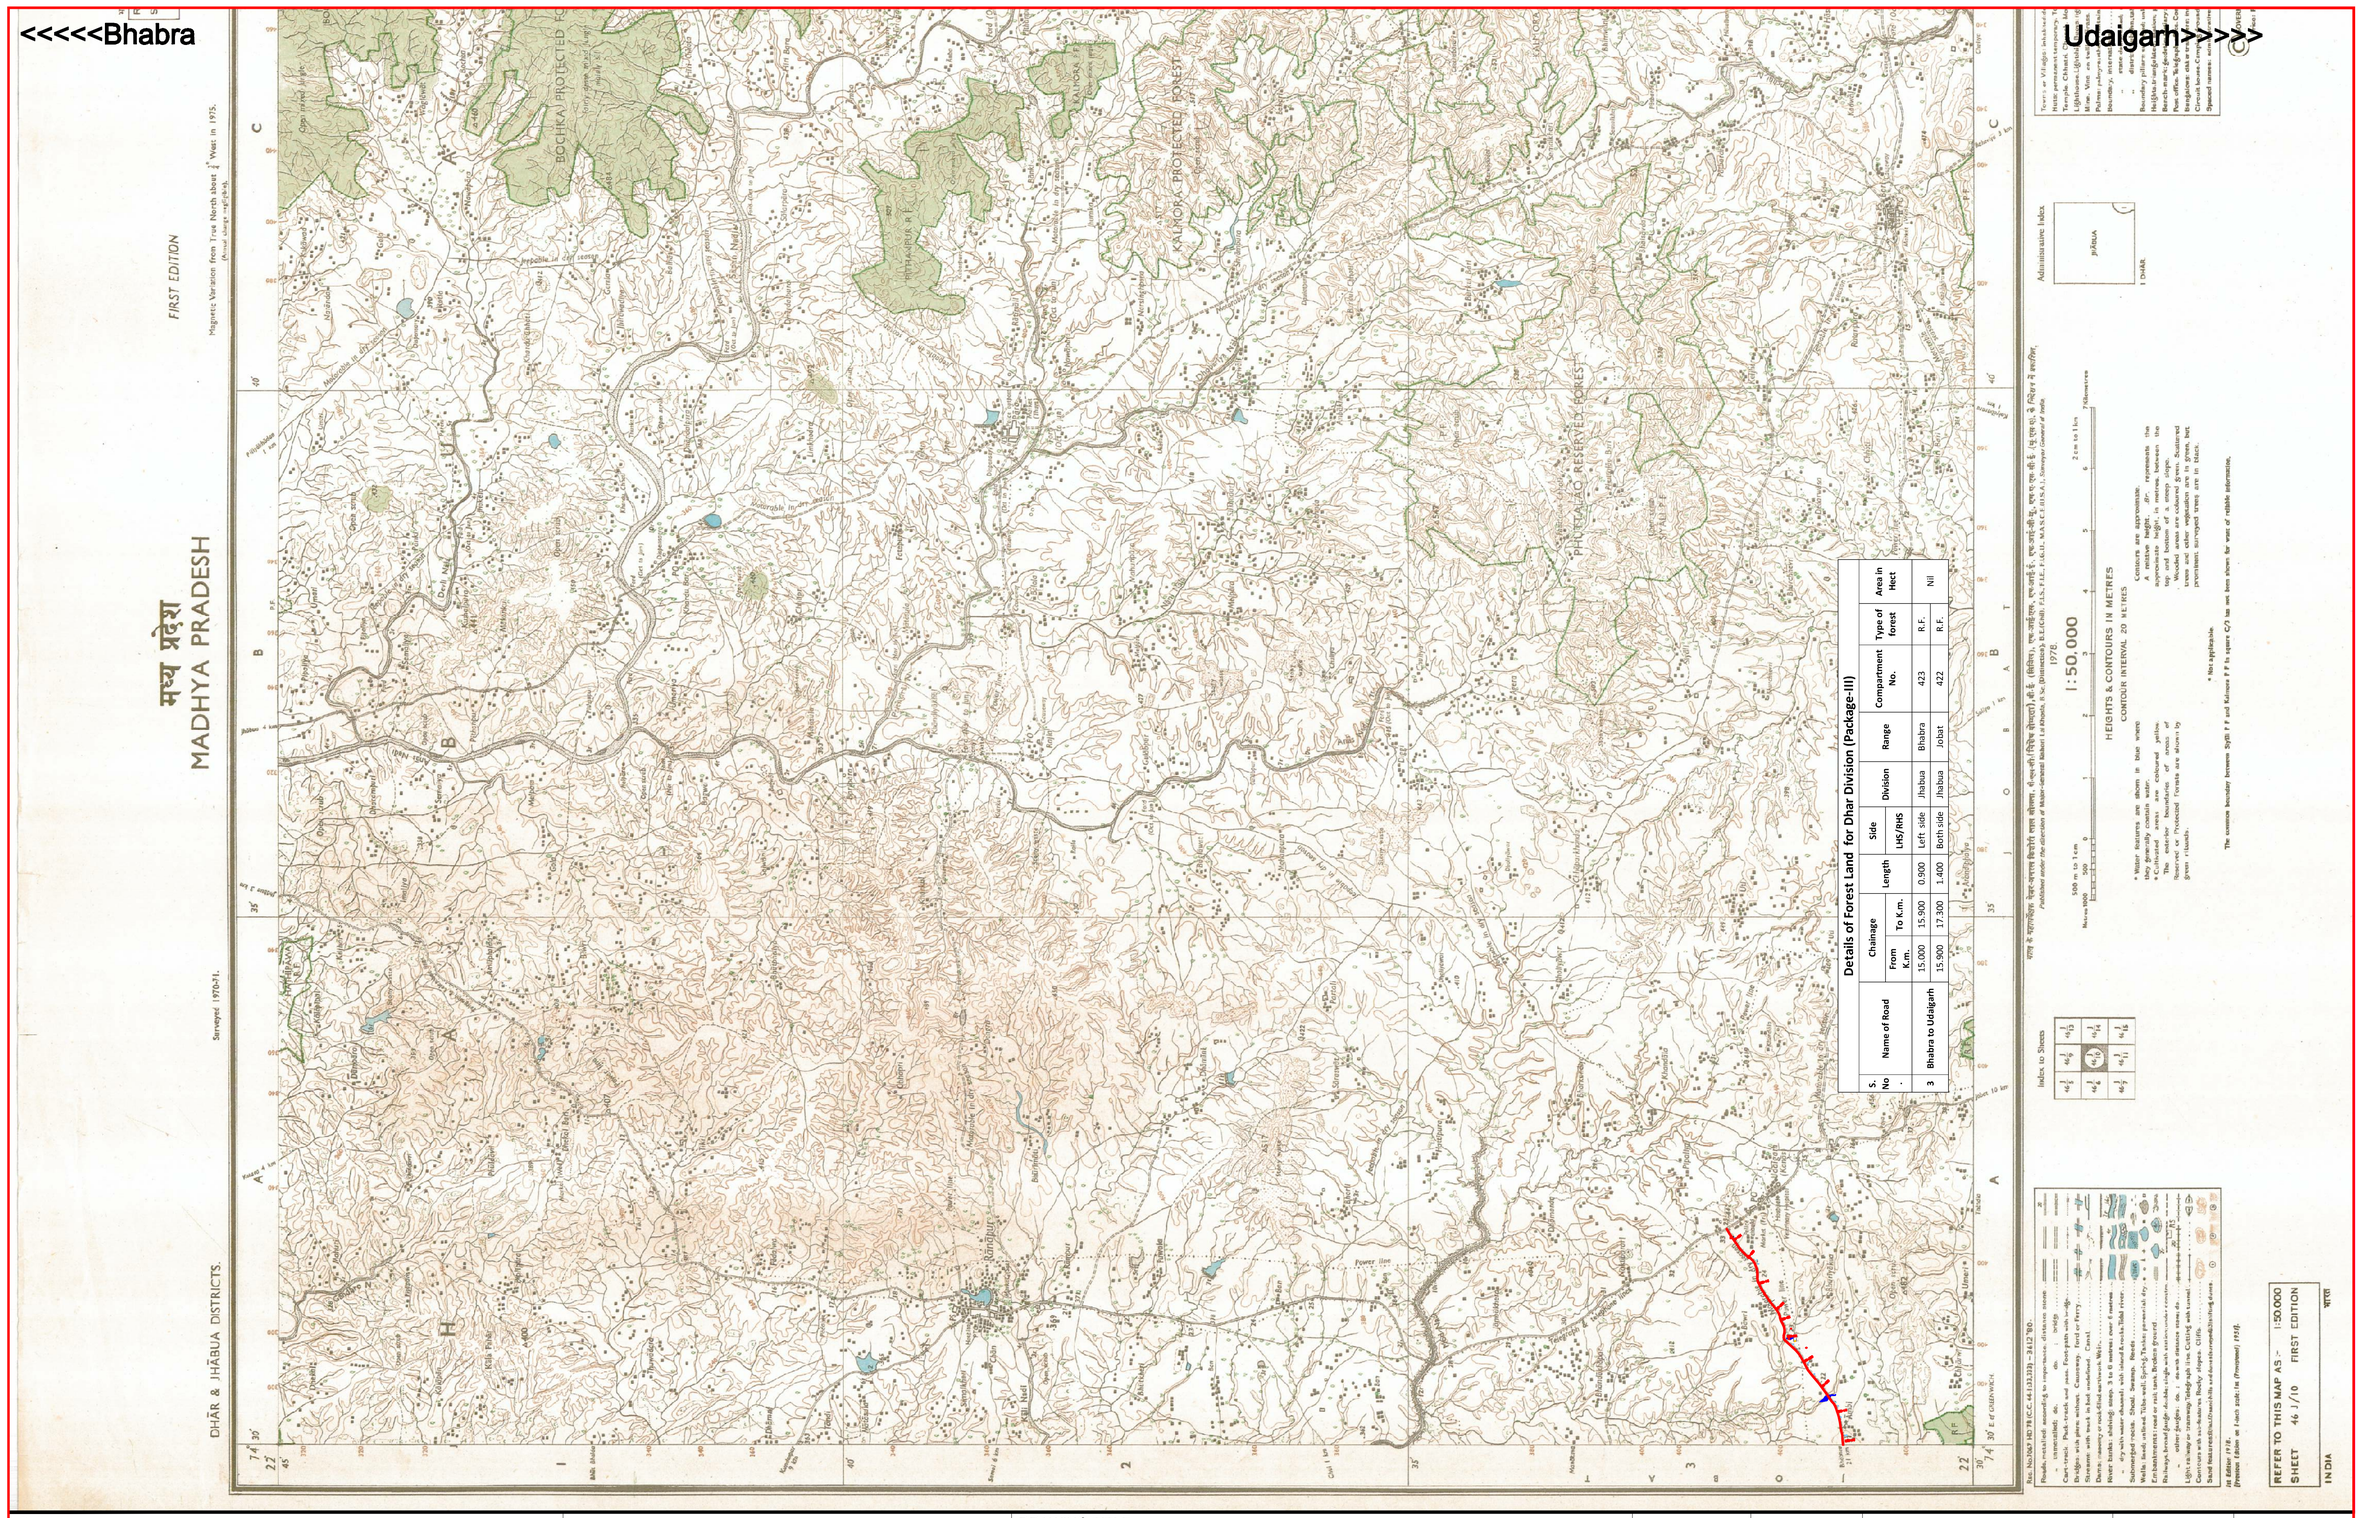

CLIENT :-

MADHYA PRADESH ROAD DEVELOPMENT CORPORATION LIMITED.(MPRDC)
(Government of M. P. Undertaking)
45-A, Arera Hills, Bhopal - 462011
Madhya Pradesh, India.

CONSULTANTS :-

LION ENGINEERING CONSULTANTS
Corporate Office :" LION TOWER",
Plote Number-97, Elegent Estate,
Near Mother Teresa School,
Kolar Road, Bhopal
e-mail : dpriec@rediffmail.com
Phone No.: 0755-2879499

DRAWING TITLE :- **PLAN OF FOREST MAP**

PROJECT TITLE :- Bhabra - Udaigarh Road

DRAWN BY	Akhilesh	DRAWING NO :-	LEC/MPRDC/LAP/2
CHECKED BY	Vikas	DATE :-	March. 2020
APPROVED BY	T.L.	SCALE :-	1:50000

Existing Row	
Existing Center Line	
Proposed Center Line	
Proposed Row @15m.	