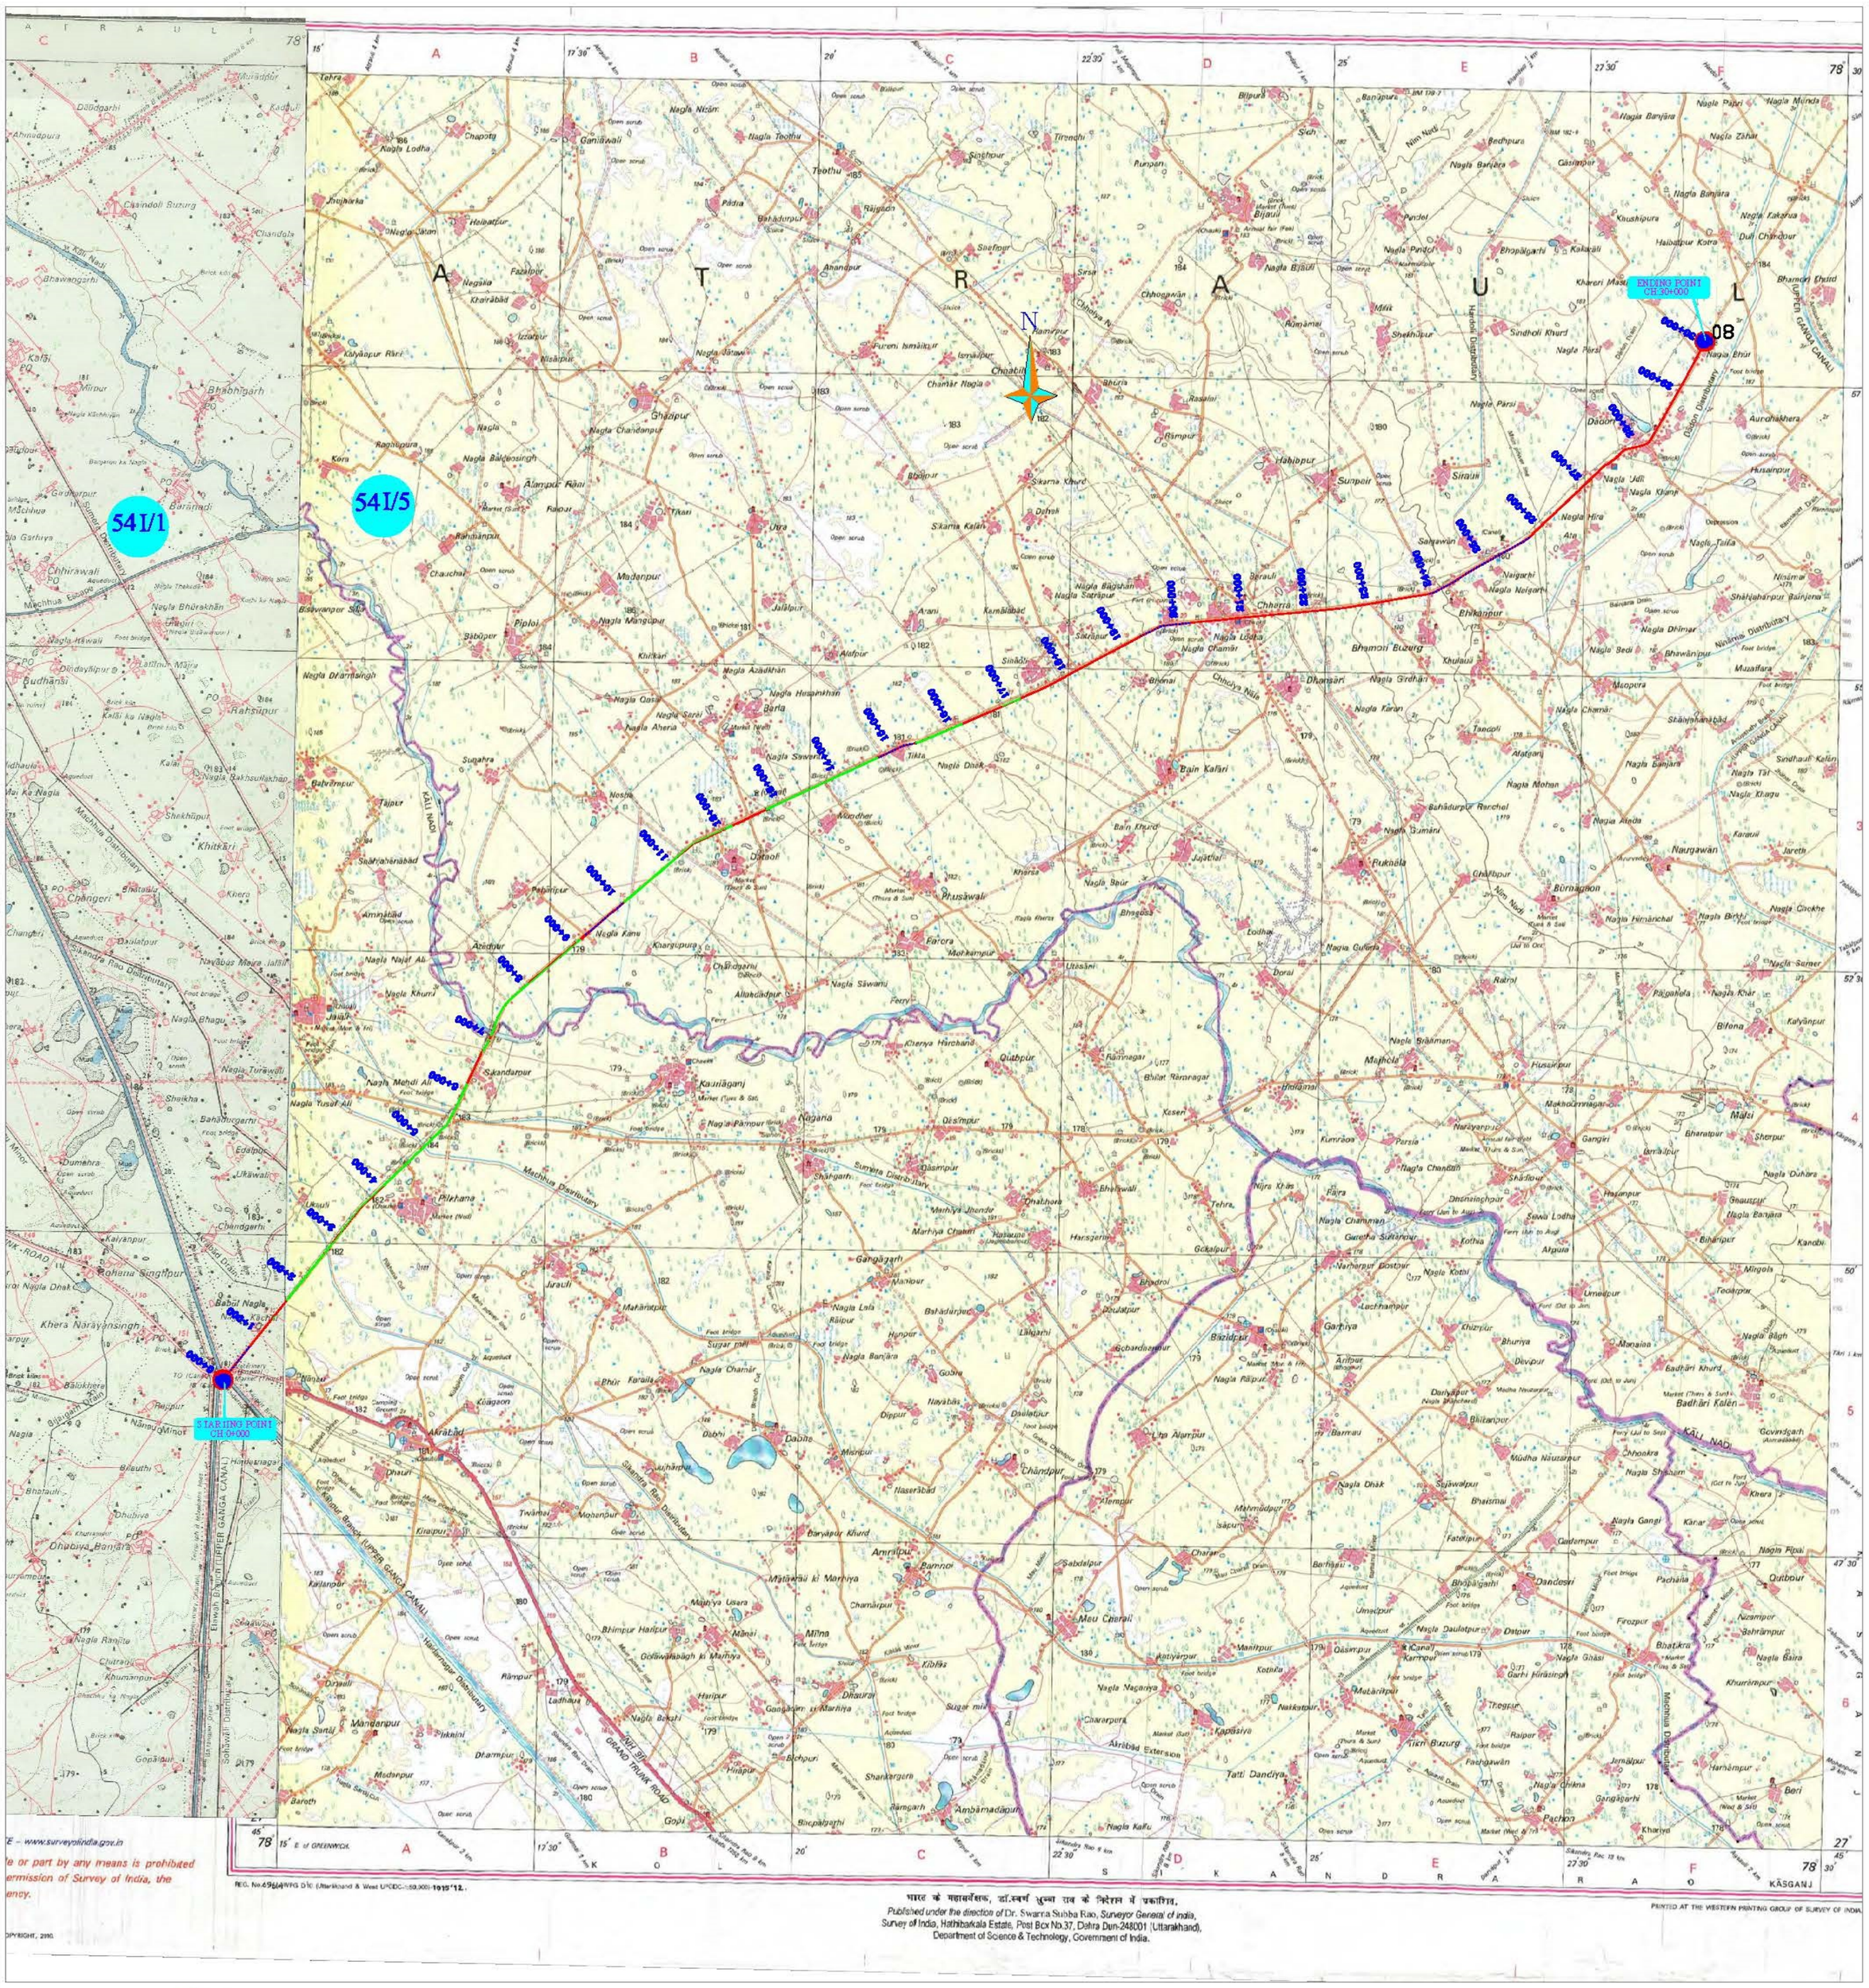

(Ashok Kumar Gupta)
Executive Engineer
World Bank Division, P.W.D
Aligarh

Divisional Director
Social Forestry Division
Aligarh

REV	DATE	DESCRIPTION OF REVISIONS	BY

LEGEND :

Project Road

Affected Protected Forest Area

CLIENT:

Government of Uttar Pradesh
Public Works Department

CONSULTANT:

FEEDBACK INFRA
Making Infrastructure Happen
Feedback Infra Private Limited
15th Floor, Tower 9B
DLF Cyber City Phase-III,
Gurgaon 122 002

The information contained herein is Confidential & Property of Feedback Infra Private Limited and not for Publication. The Information is Meant only the Understanding that no part thereof shall be Copied or Communicated to a Third Party without Authorization in Writing from Feedback Infra Private Limited

Drawn by:	D.J	
Designed by:	M.R	
Checked by:	R.S	
Approved By:	P.R.	
Scale: 1:50000	Date: July - 2015	

STATUS:	**DRAFT DETAILE PROJECT REPORT**
PROJECT:	Preparation of Detailed Project Report for Uttar Pradesh Major District Roads Improvement Program From Nanau To Dadau (PWD)
TITLE:	PF LAND SHOWING IN SOI MAP
DRG NO.:	FIPL/HW/UP-PWD/SM-01 — REV. R-0 — SHEET:

29/07/2015 – 11:54am
PATH: \\gur-khagendra\khagendra Data\6 Roads (UP PWD)\Nanau To Dadau Aligarh\Nanau To Dadau\01 CAD Drawing\HOWRA\Drawings\TOPO\Nanau Layout Topo For PF.dwg

SIZE: A1