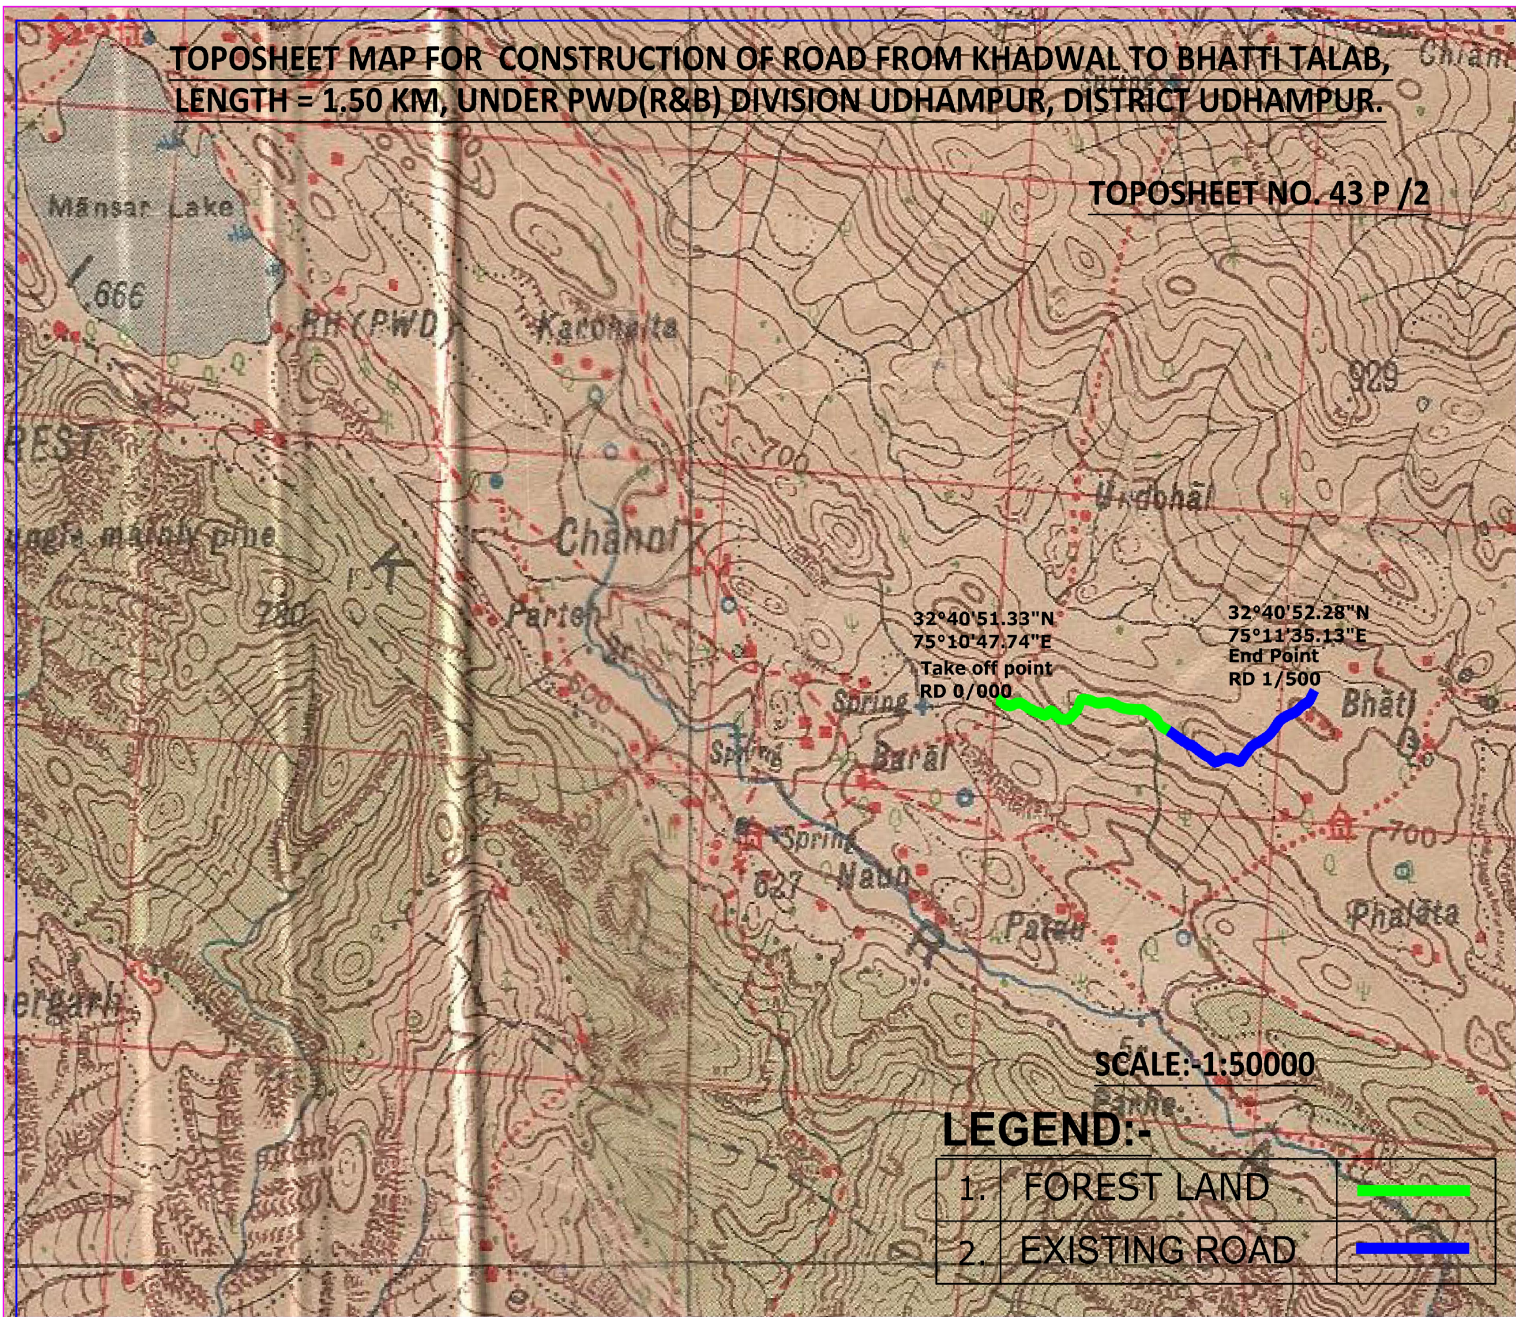


**TOPOSHEET MAP FOR CONSTRUCTION OF ROAD FROM KHADWAL TO BHATTI TALAB,
LENGTH = 1.50 KM, UNDER PWD(R&B) DIVISION UDHAMPUR, DISTRICT UDHAMPUR.**

TOPOSHEET NO. 43 P /2

 


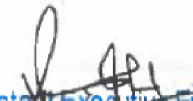
32°40'51.33"N
75°10'47.74"E
Take off point
RD 0/000

32°40'52.28"N
75°11'35.13"E
End Point
RD 1/500

SCALE: 1:50000

LEGEND:-

1. FOREST LAND	
2. EXISTING ROAD	


Assistant Executive Engineer
PWD (R&B) Sub-Division
Majalta


Executive Engineer
PWD (R&B) Division
Udhampur