Layout plan of Cluster -3 site with Approach Road

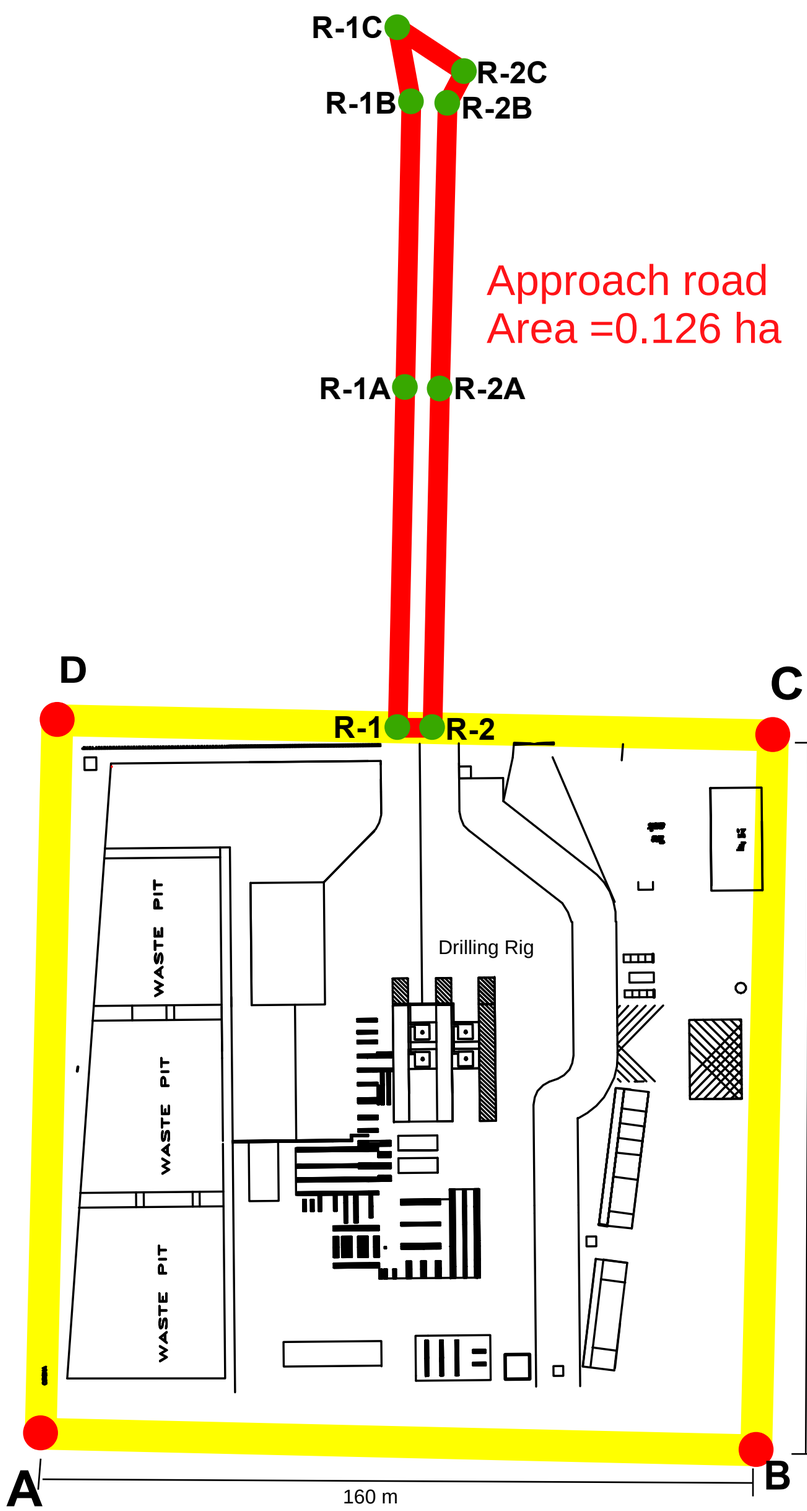

Area of Purposed diversion site = 1.634 Ha
Area of Approach Road = 0.528 Ha

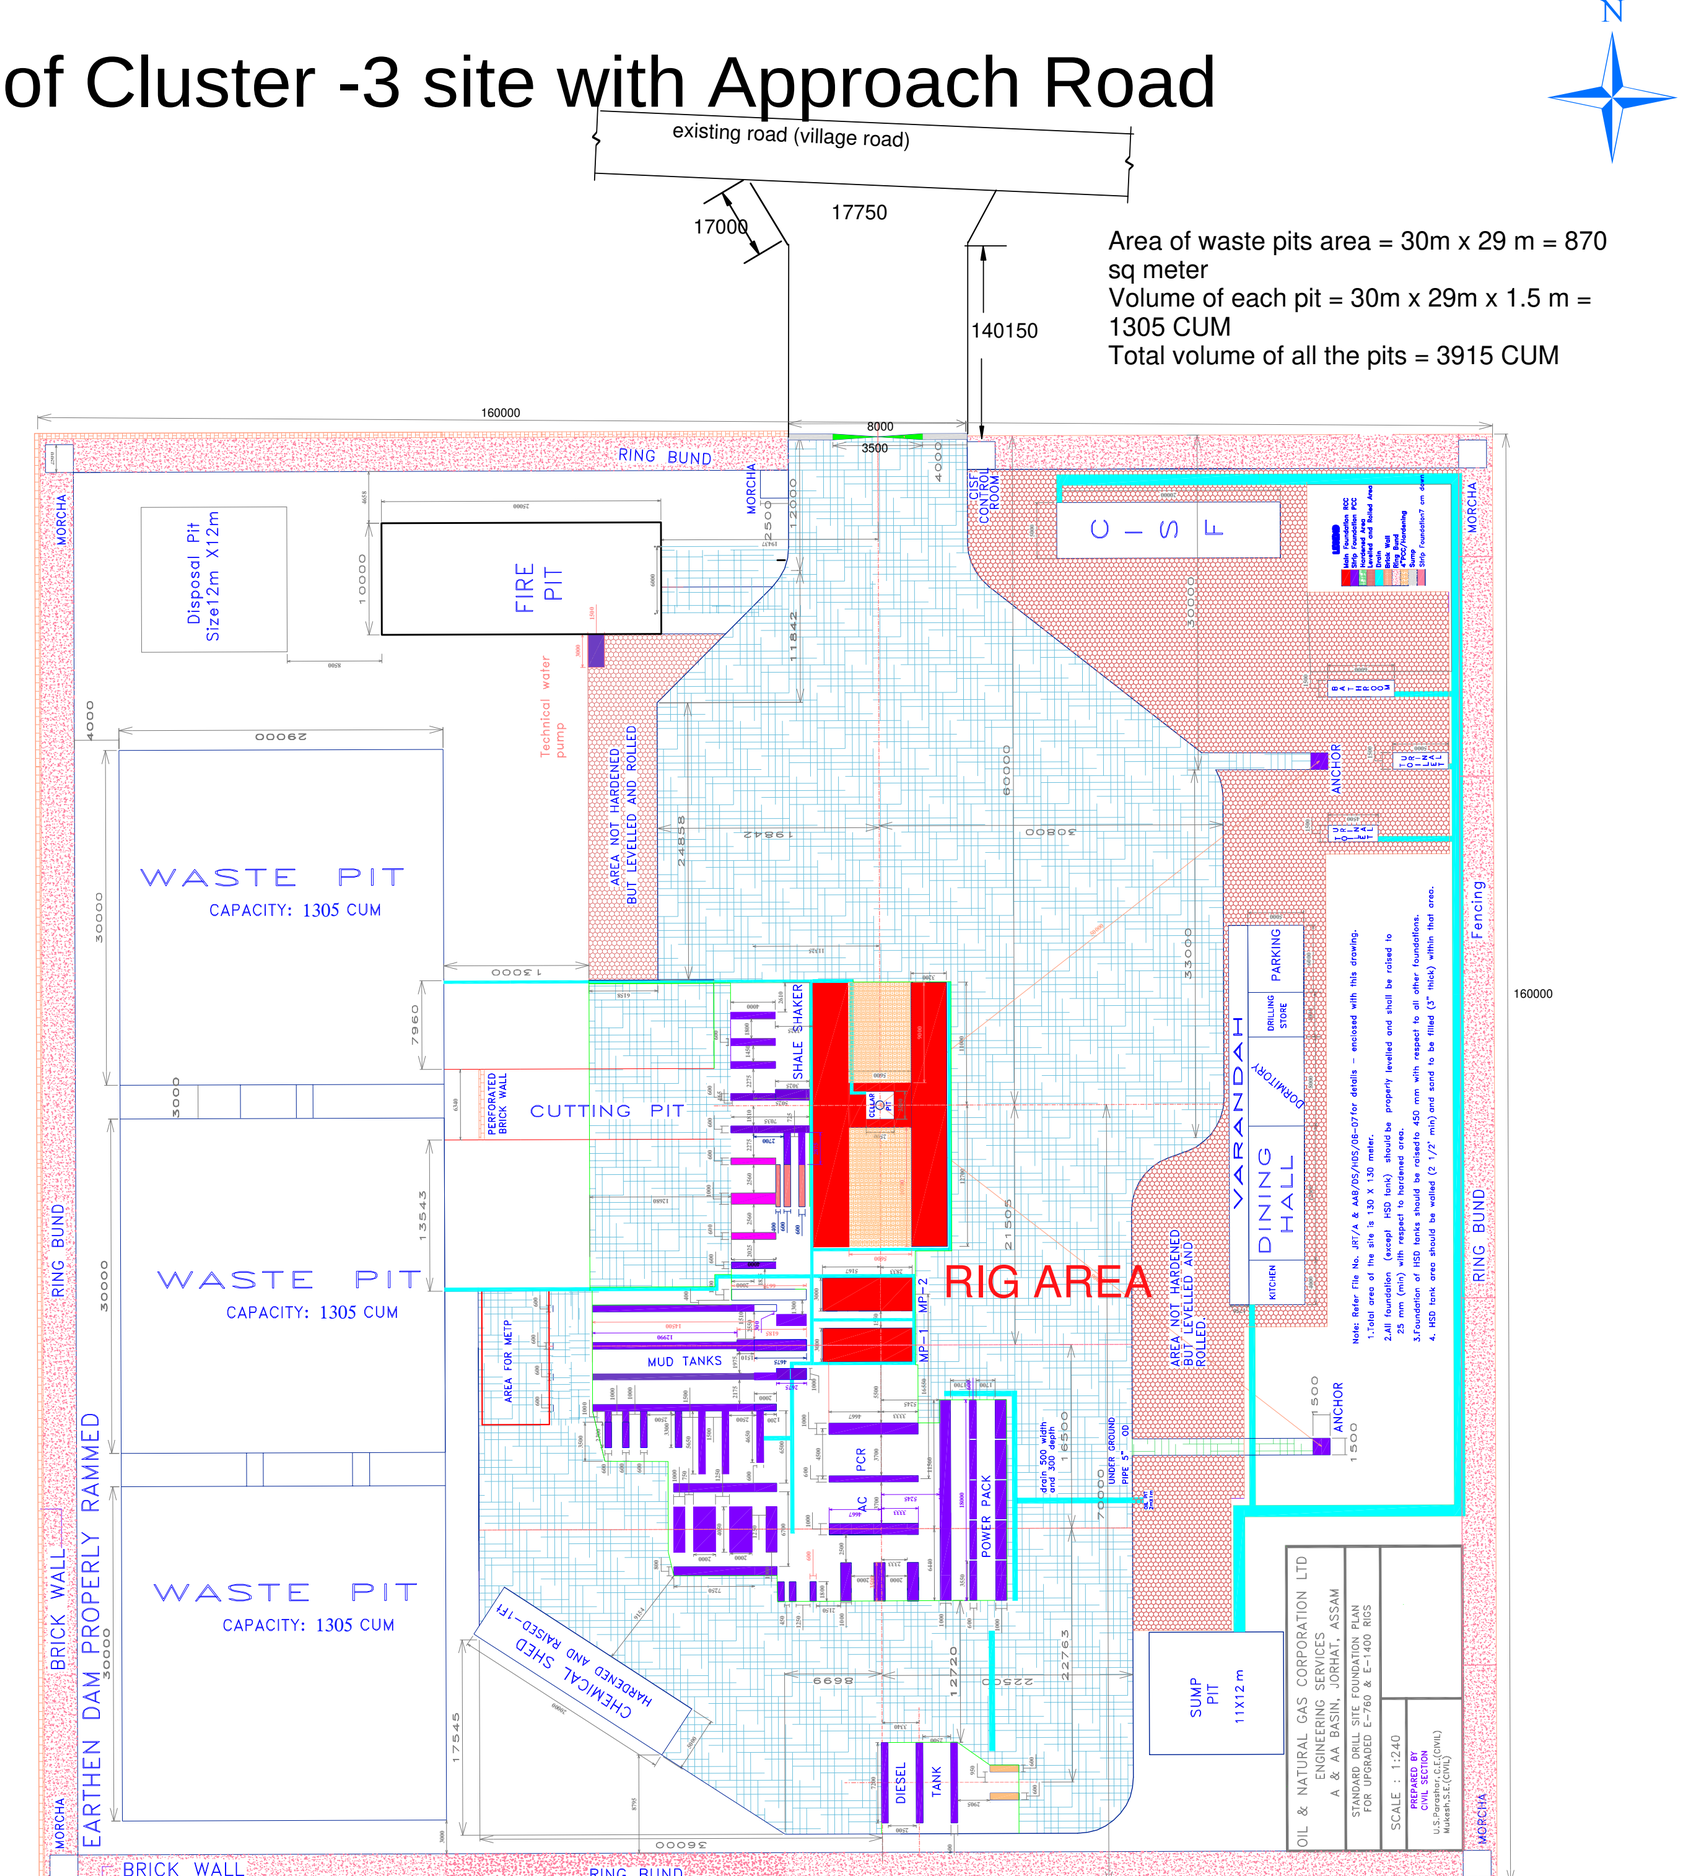

Area of waste pits area = 30m x 29 m = 870 sq meter
Volume of each pit = 30m x 29m x 1.5 m = 1305 CUM
Total volume of all the pits = 3915 CUM

DETAILED LAYOUT PLAN

all dimensions are in mm