Layout plan of KHDI Cluster site with Approach Road

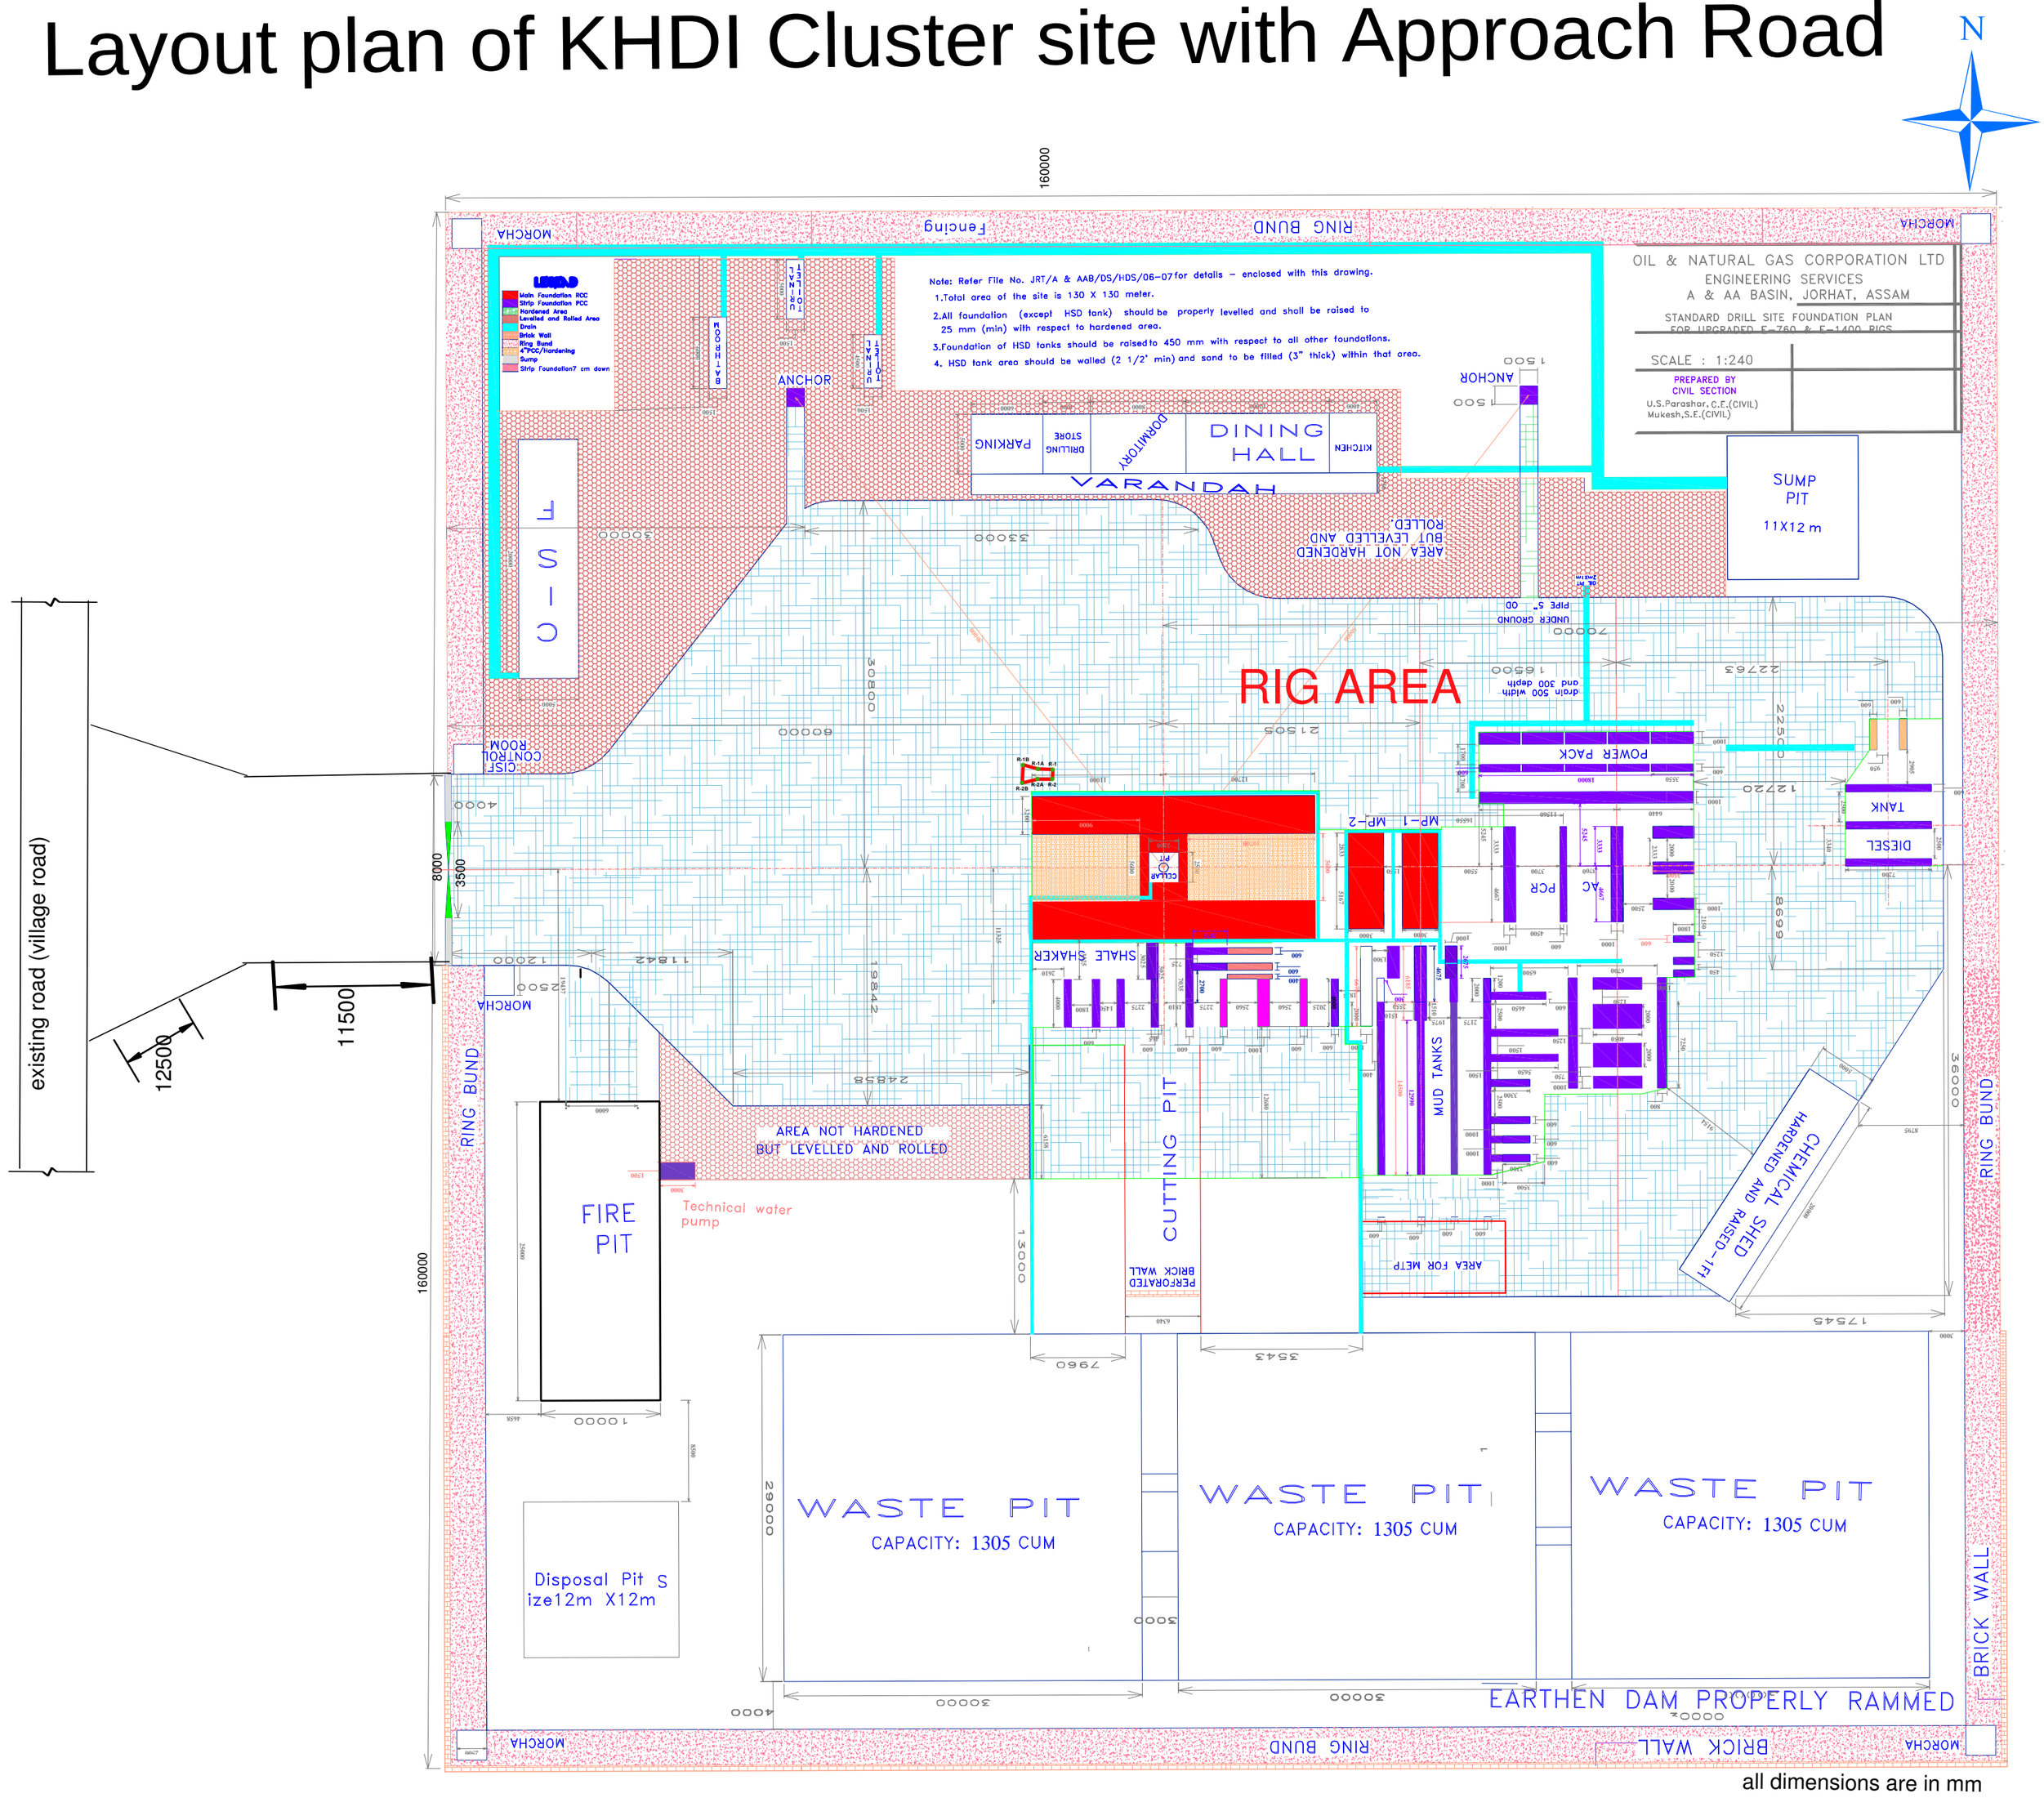

DETAILED LAYOUT PLAN

Area of waste pits area = 30m x 29 m = 870 sq meter
Volume of each pit = 30m x 29m x 1.5 m = 1305 CUM
Total volume of all the pits = 3915 CUM

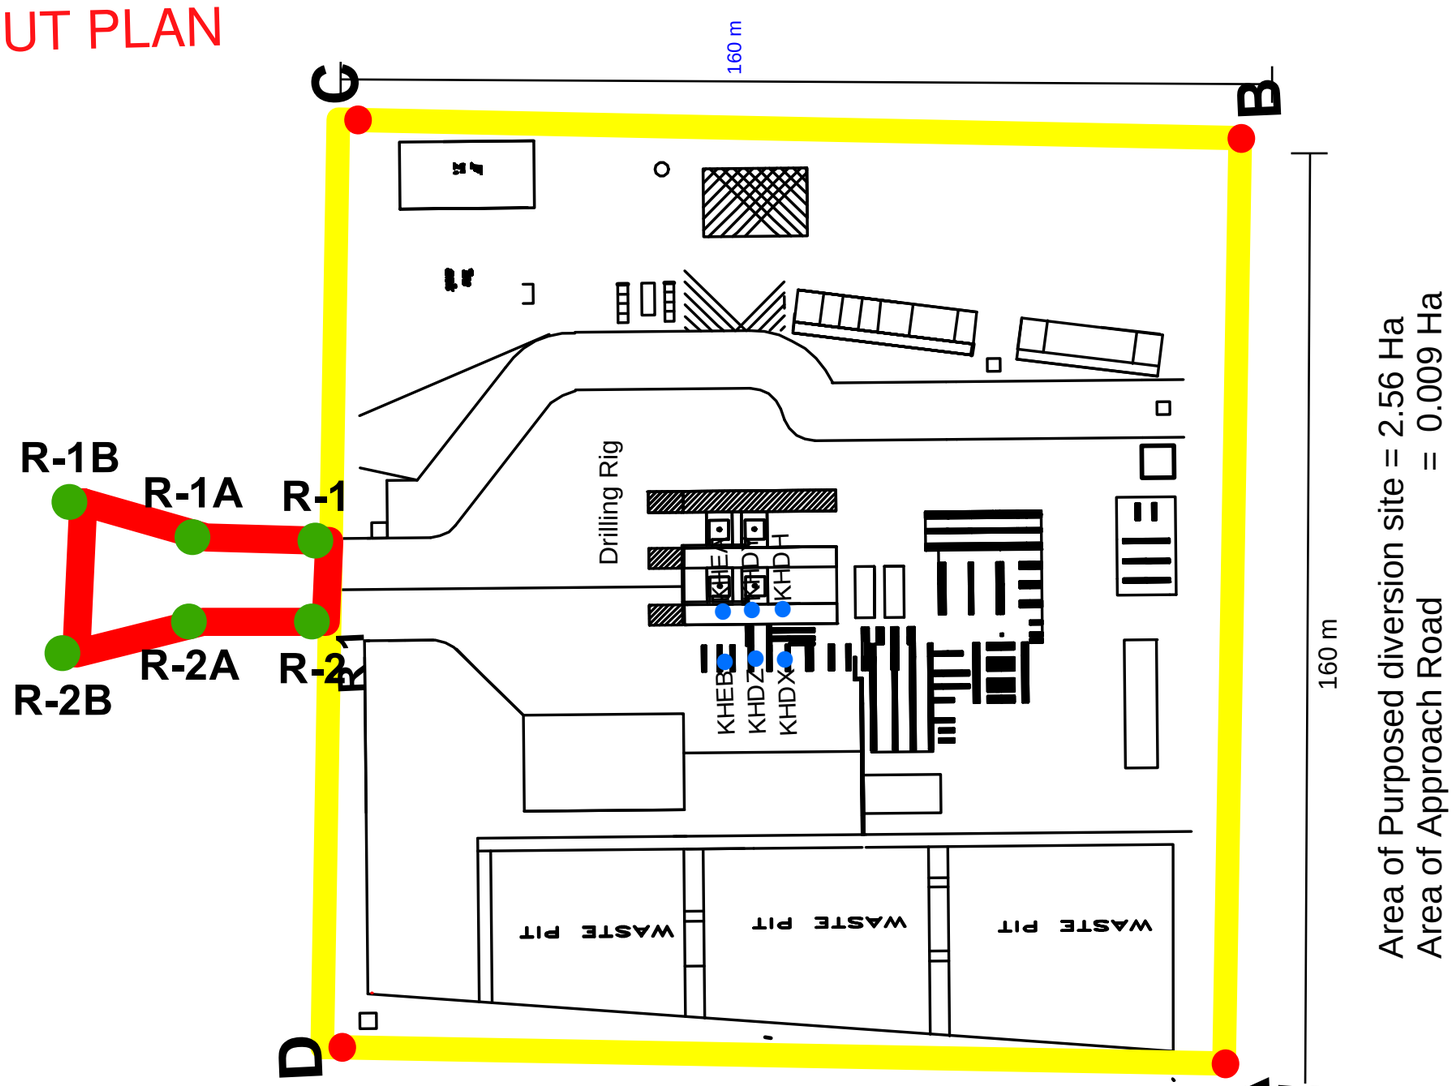

LAYOUT PLAN