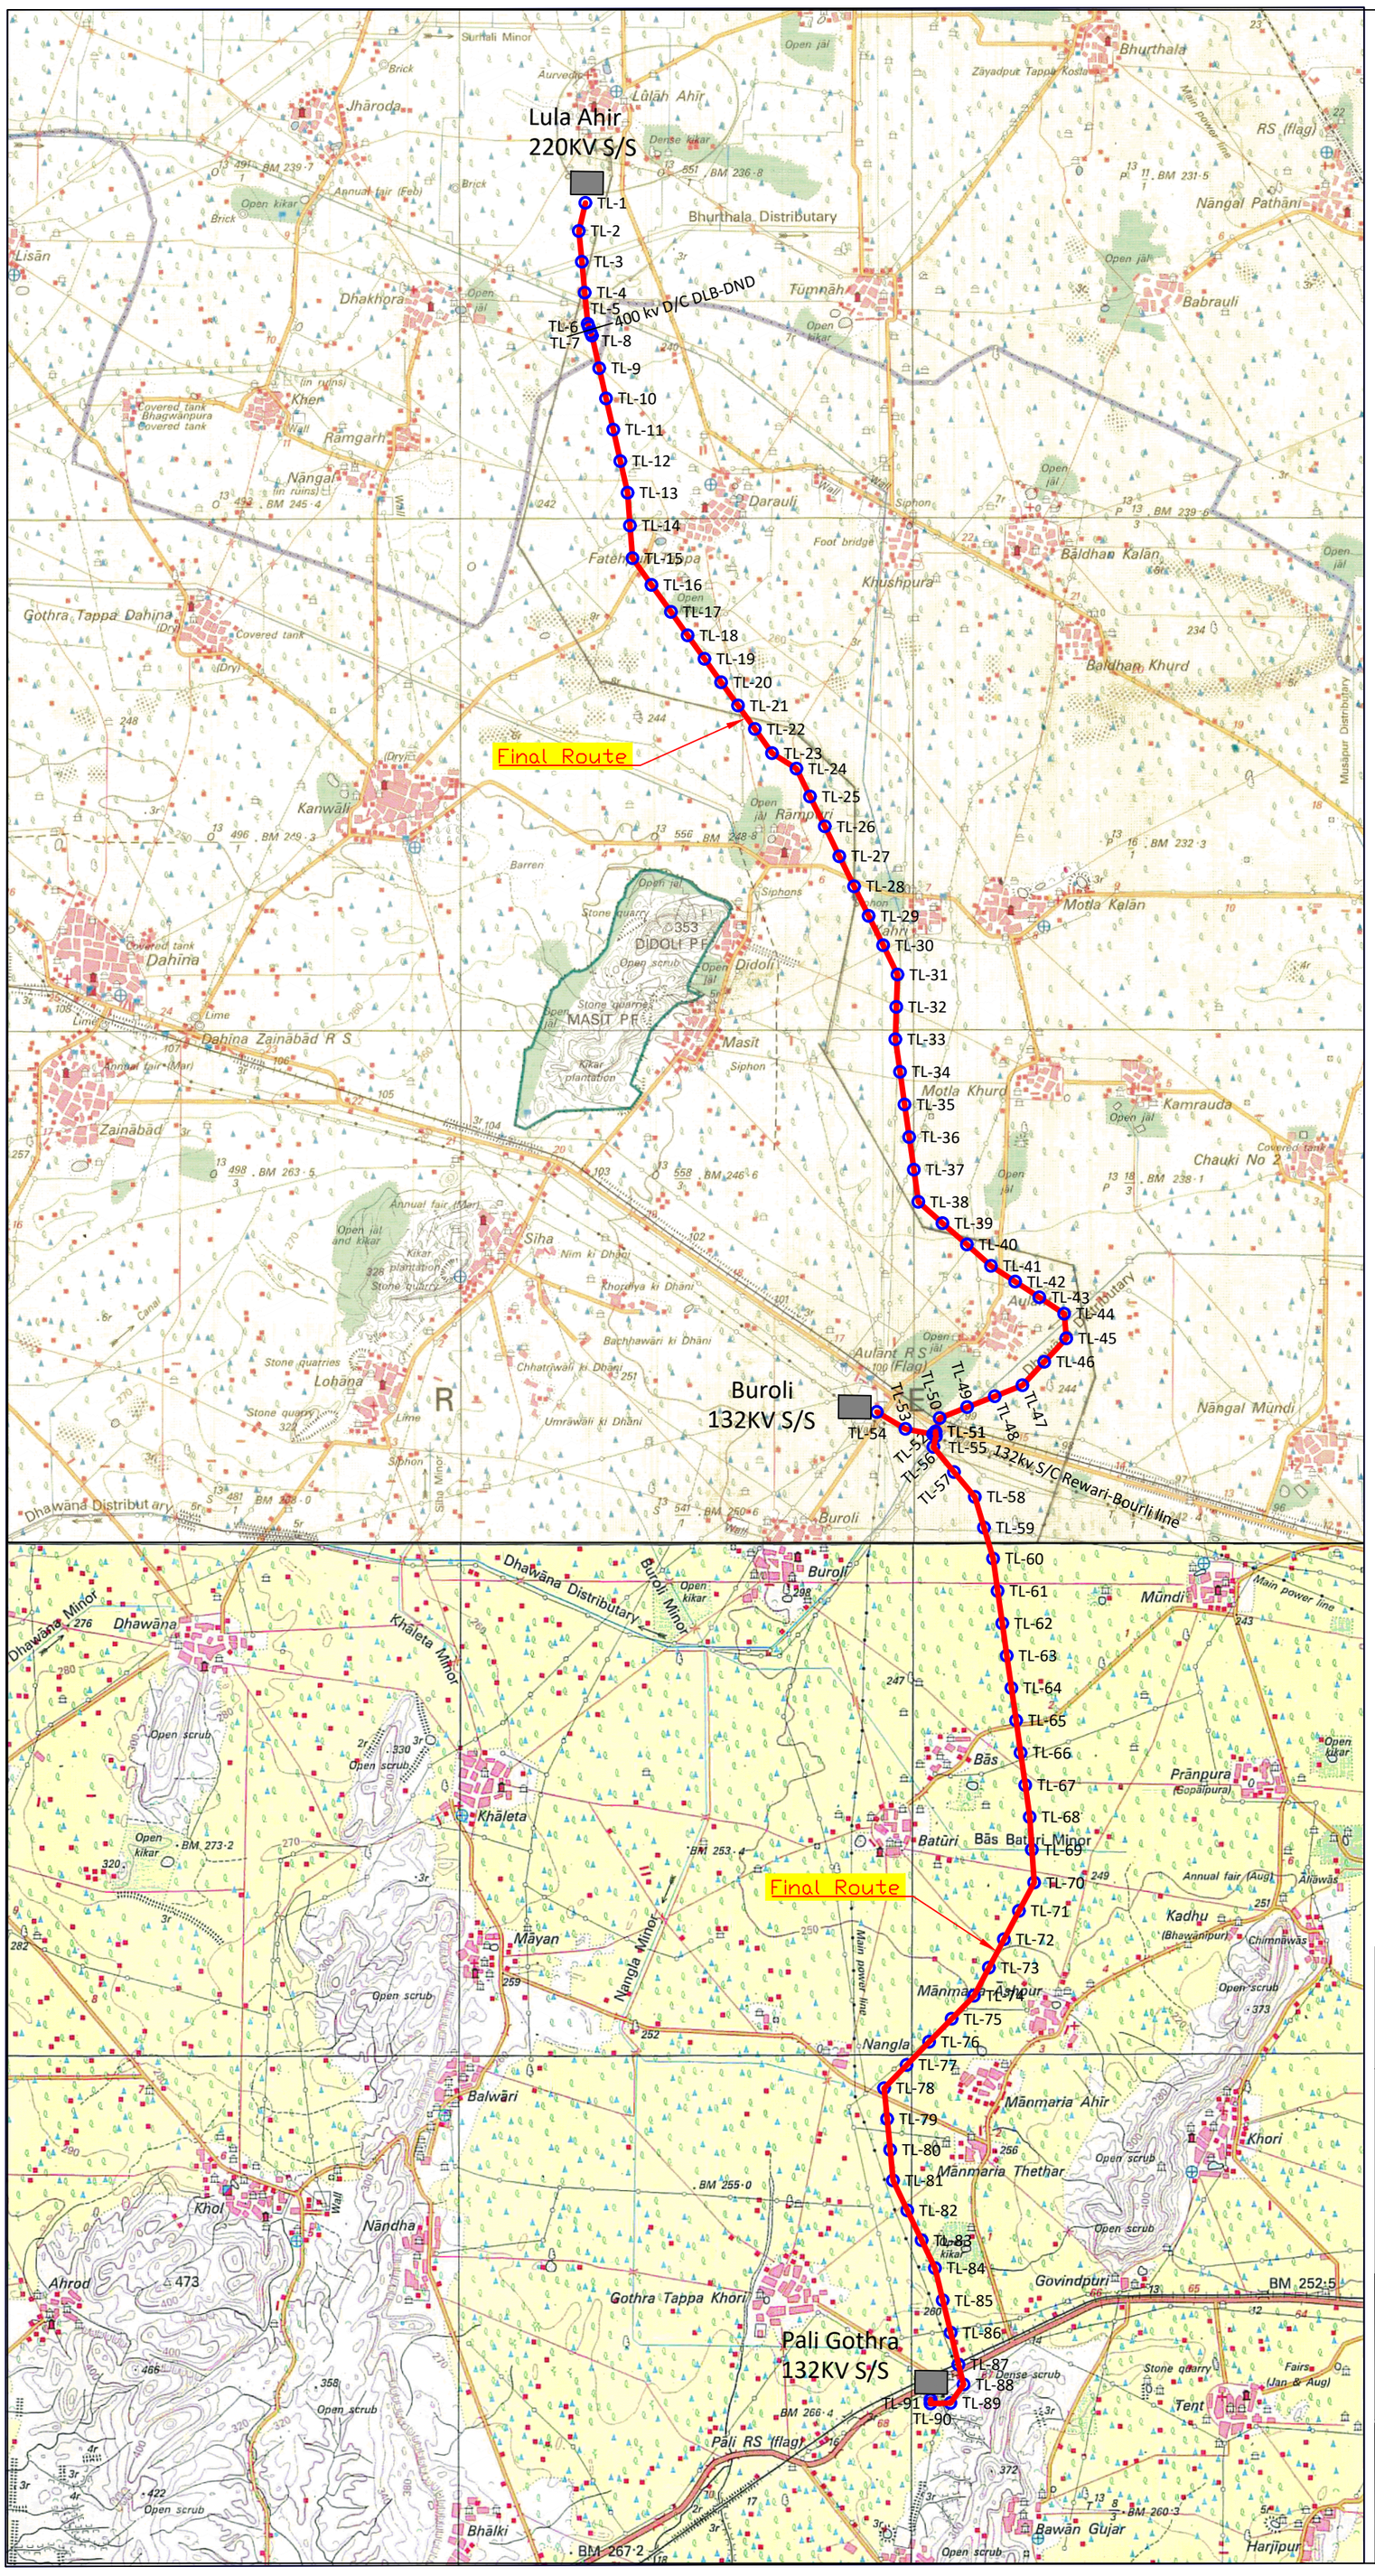

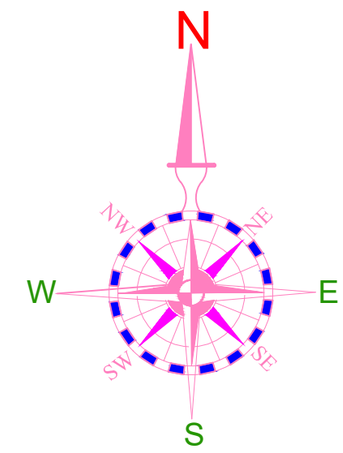

TOPO MAP INDEX

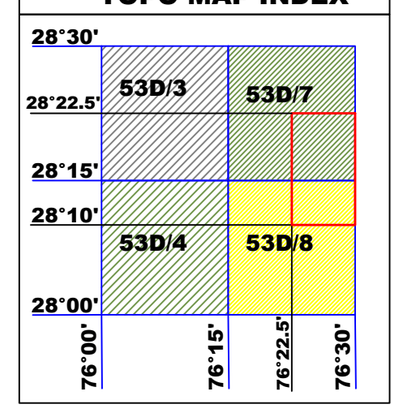

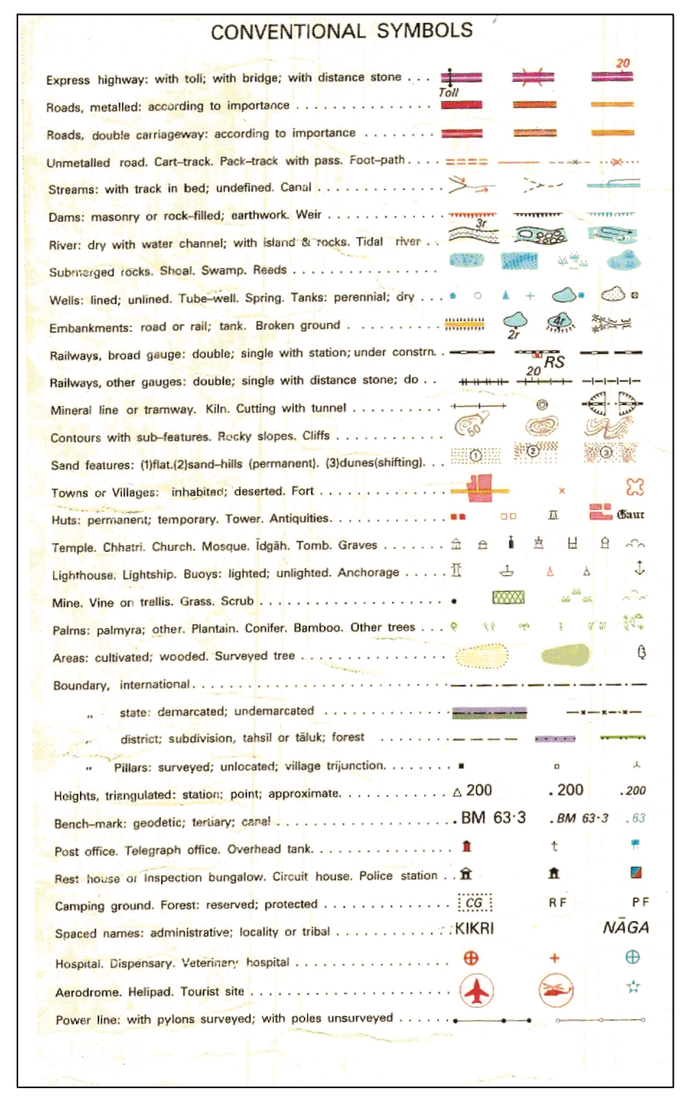

CLIENT	HARYANA VIDYUT PRASARAN NIGAM LTD.
CONTRACTOR-	JV OF M/S SKIPPER LTD & SOLUX GALFAB PVT. LTD
POJECT-:	132 KV D/C LINE FROM 220 KV SUB STATION LULA AHIR TO 1 CKT TERMINATED AT BOURLI & 2nd CKK TERMINATED AT 132 KV SUB STATION PALI GOTHRA
	SCALE = 1:50,000
Drawing No.	DATE
ROUTE LENGTH = 23.664 KM	TOTAL NO. OF TOWERS = 91

& CHECKED BY	CHECKED BY: JV OF SKIPPER & SOLUX	SUBMITTED BY:	J. E. CIVIL HVPNL REWARI	S. D. O/CONST. HVPNL REWARI
H.D.M. DIV. HVPNL REWARI	XEN T/S DIV. HVPNL REWARI		C.H.D. T/S	S.E. T/S CIRCLE HVPNL GURGAON