Location	Coordinate on Forest Boundary
1	26°10'56.07"N 75°47'04.68"E
2	26°11'01.43"N 75°46'52.66"E
3	26°11'16.94"N 75°47'00.15"E
4	26°11'34.66"N 75°47'04.34"E
5	26°11'28.01"N 75°47'18.03"E
6	26°11'26.17"N 75°47'26.77"E

Location	Coordinate on Forest Boundary
7	26°11'11.87"N 75°47'22.91"E
8	26°11'10.20"N 75°47'18.70"E
9	26°11'07.77"N 75°47'18.85"E
10	26°11'06.66"N 75°47'23.15"E
11	26°11'04.85"N 75°47'27.72"E

Location	Coordinate
a	26°11'3.20"N 75°47'13.96"E
b	26°11'3.49"N 75°47'14.82"E
c	26°11'2.45"N 75°47'14.29"E
d	26°11'2.73"N 75°47'15.13"E
e	26°11'3.24"N 75°47'16.87"E
f	26°11'5.54"N 75°47'23.35"E

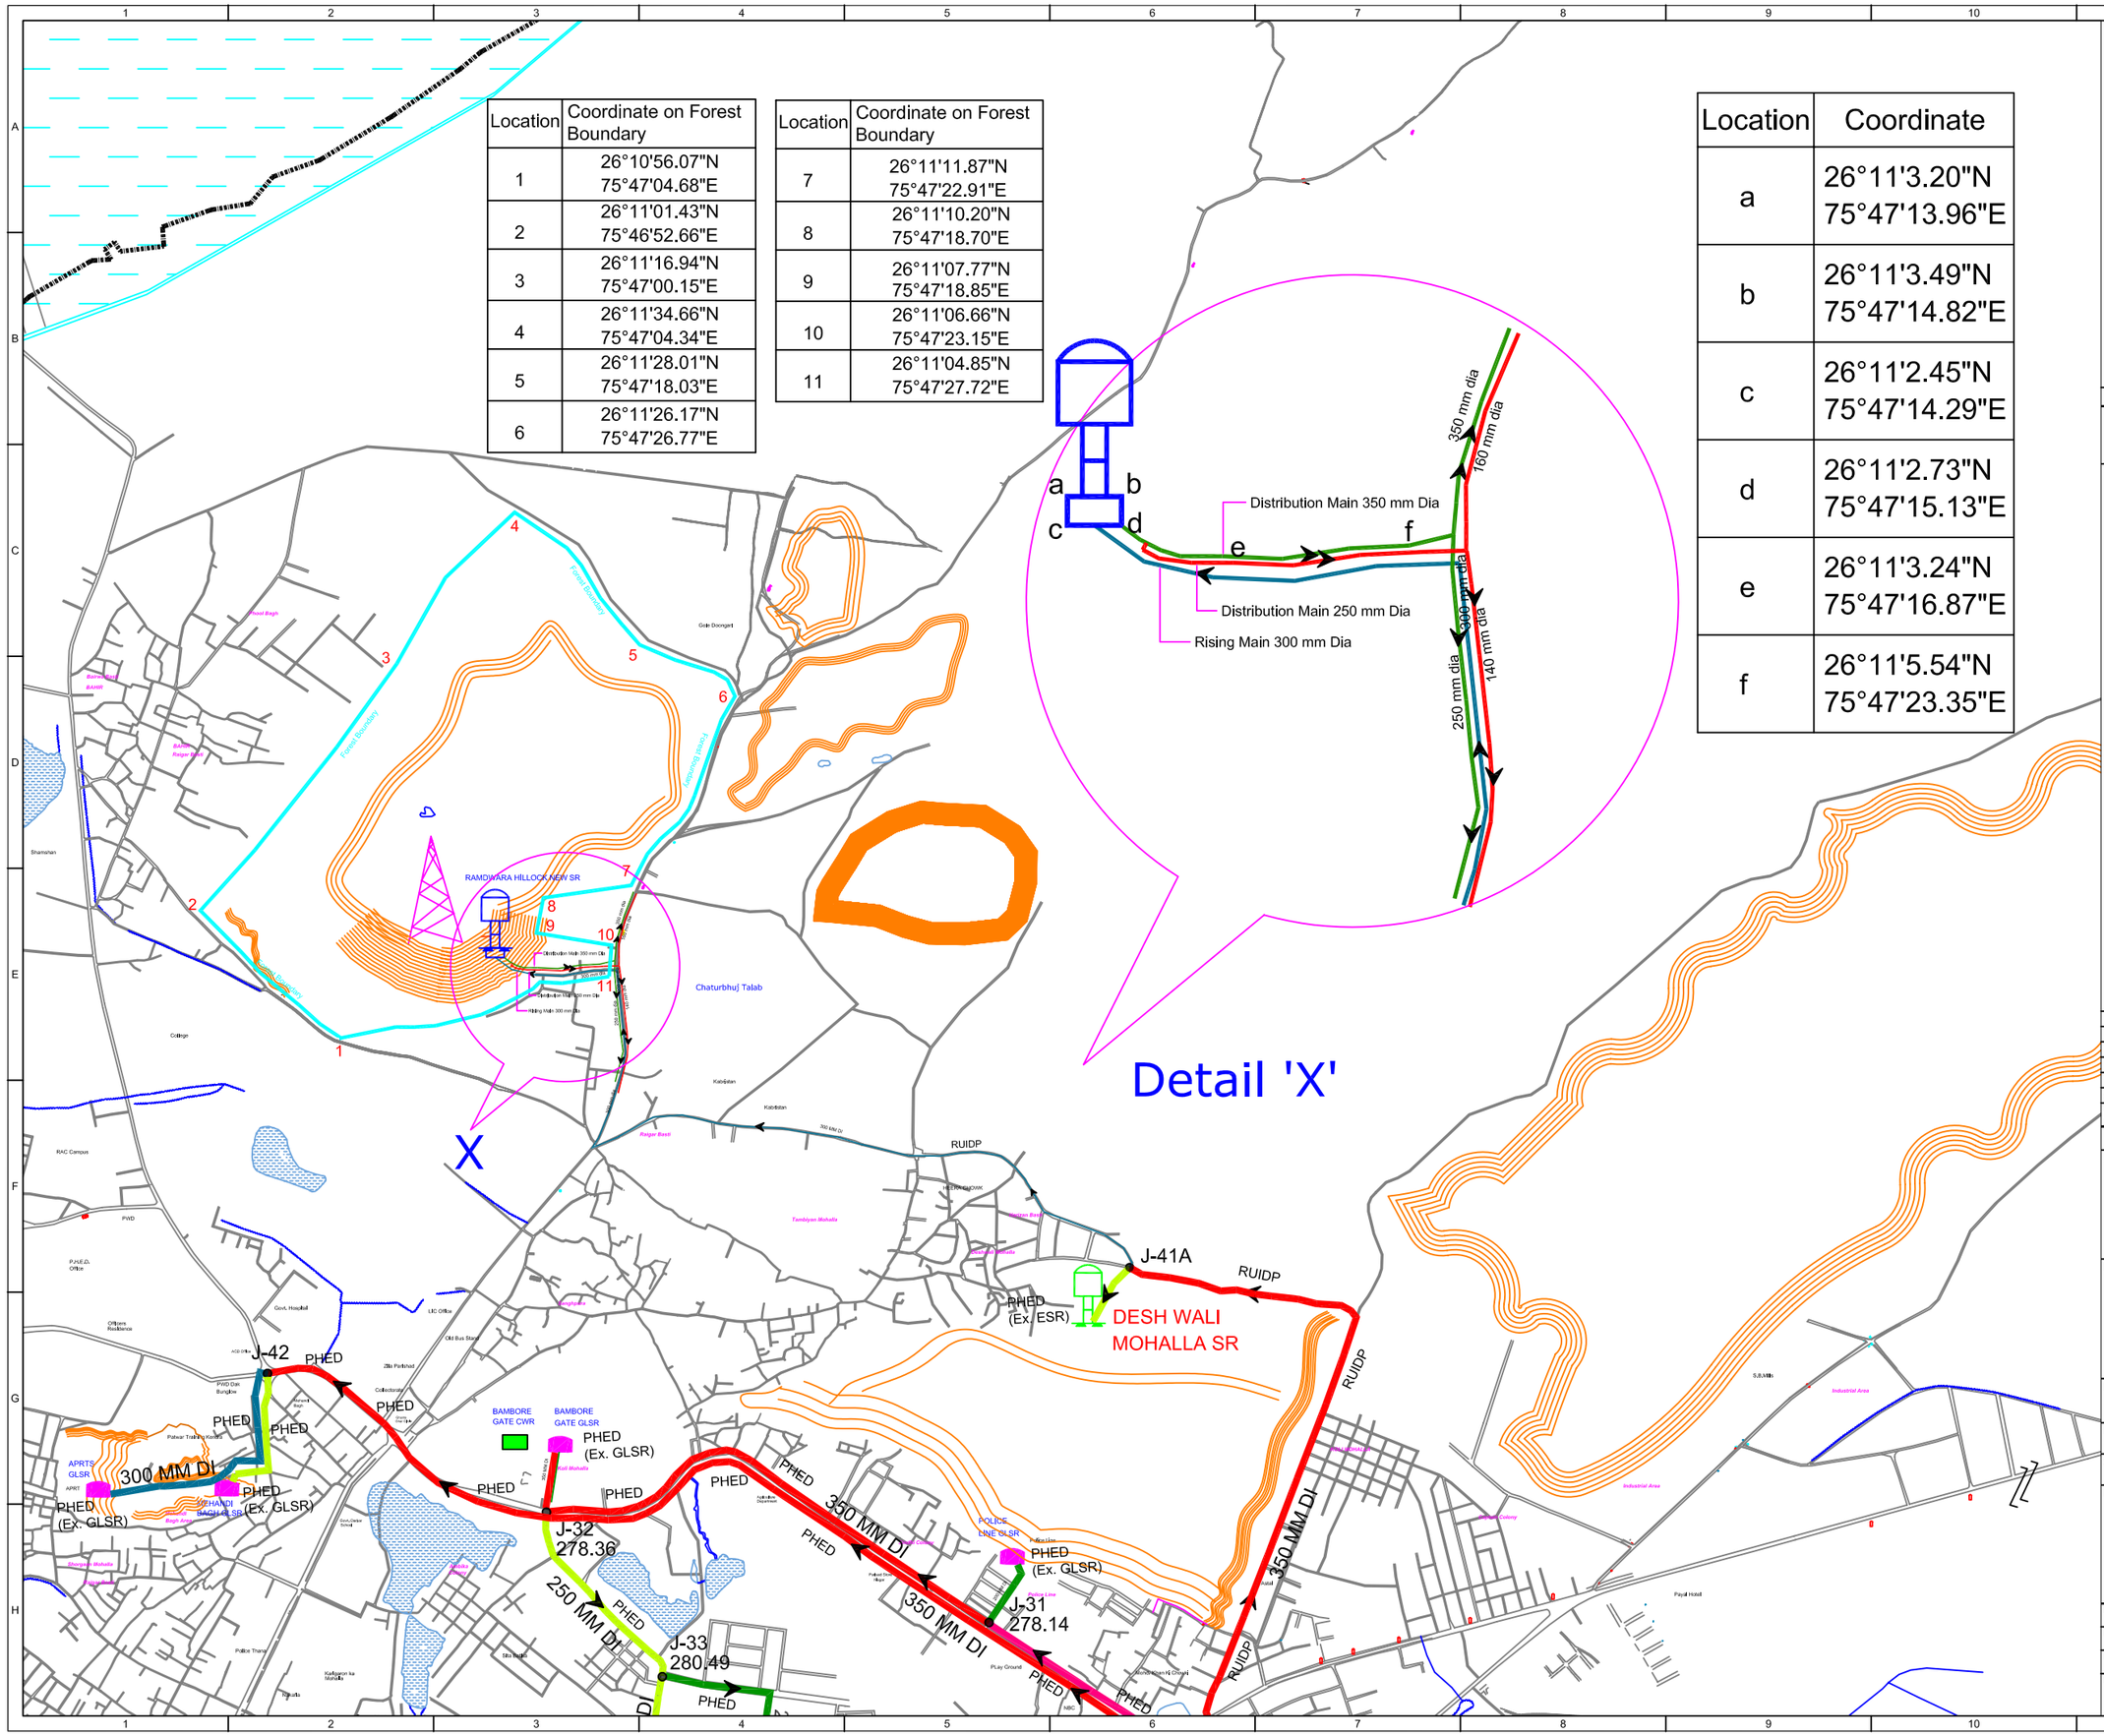

KEY PLAN

NOTES:

Diameter shown in (mm) for ease of Notation, Expect Levels Are in (m) in all Drawings

LEGEND:

- Municipal Boundary
- Zone Boundary
- Road
- Canal
- Existing Over Head Service Reservoir
- Proposed Over Head Service Reservoir (Proposed by PHED)
- Proposed Over Head Service Reservoir (Proposed by RUSDP)
- Existing Ground Level Service Reservoir
- Water bodies
- Proposed 150mm dia DI Pipe
- Proposed 200mm dia DI Pipe
- Proposed 250mm dia DI Pipe
- Proposed 300mm dia DI Pipe
- Proposed 350mm dia DI Pipe
- Proposed 400mm dia DI Pipe
- Proposed 450mm dia DI Pipe
- Proposed 500mm dia DI Pipe

Rev	Date	Description	Drawn	Chkd	Appd
1,0	Nov-2014	Issued for Approval	SR	RS	DJK
0,0	Sep-2014	Issued for Approval	SR	RS	DJK

Client:
Rajasthan Urban Sector - -Development Program
Asian Development Bank
Government of Rajasthan

Design Consultant :
CDM Smith India Private Limited
(Formerly Hilbar Smith Associates Pvt.Ltd.)
75, 2nd Floor, 1st Block, HRBR Cross,
R.T. Nagar, Bangalore, Karnataka-560 032, India.
Tel: +91 80-2018 7500, Fax: +91 80-23634687
www.cdmsmith.com

Project Name:
ADB TA-8043 IND: Advanced Project Preparedness for Poverty Reduction
Rajasthan Urban Development Program

Project Title: Detailed Project Report on 24X7 Water Supply System for Tonk Municipal Council

Project Code: 1314008

Status: Detailed Project Report - DPR

Drawing Title:
ALIGNMENT OF PROPOSED PIPE LINE IN FOREST ALONG WITH FOREST BOUNDARY IN TONK TOWN

Drawn: SR		Checked: ANR	
Designed: RS		Approved: DJK	
Date: NOVEMBER-2014		Scale: NTS	
Drawing Number: 1314008/RUSDP/DPR/TONK-WS/007		Sheet No. 1 of 1	Revision: