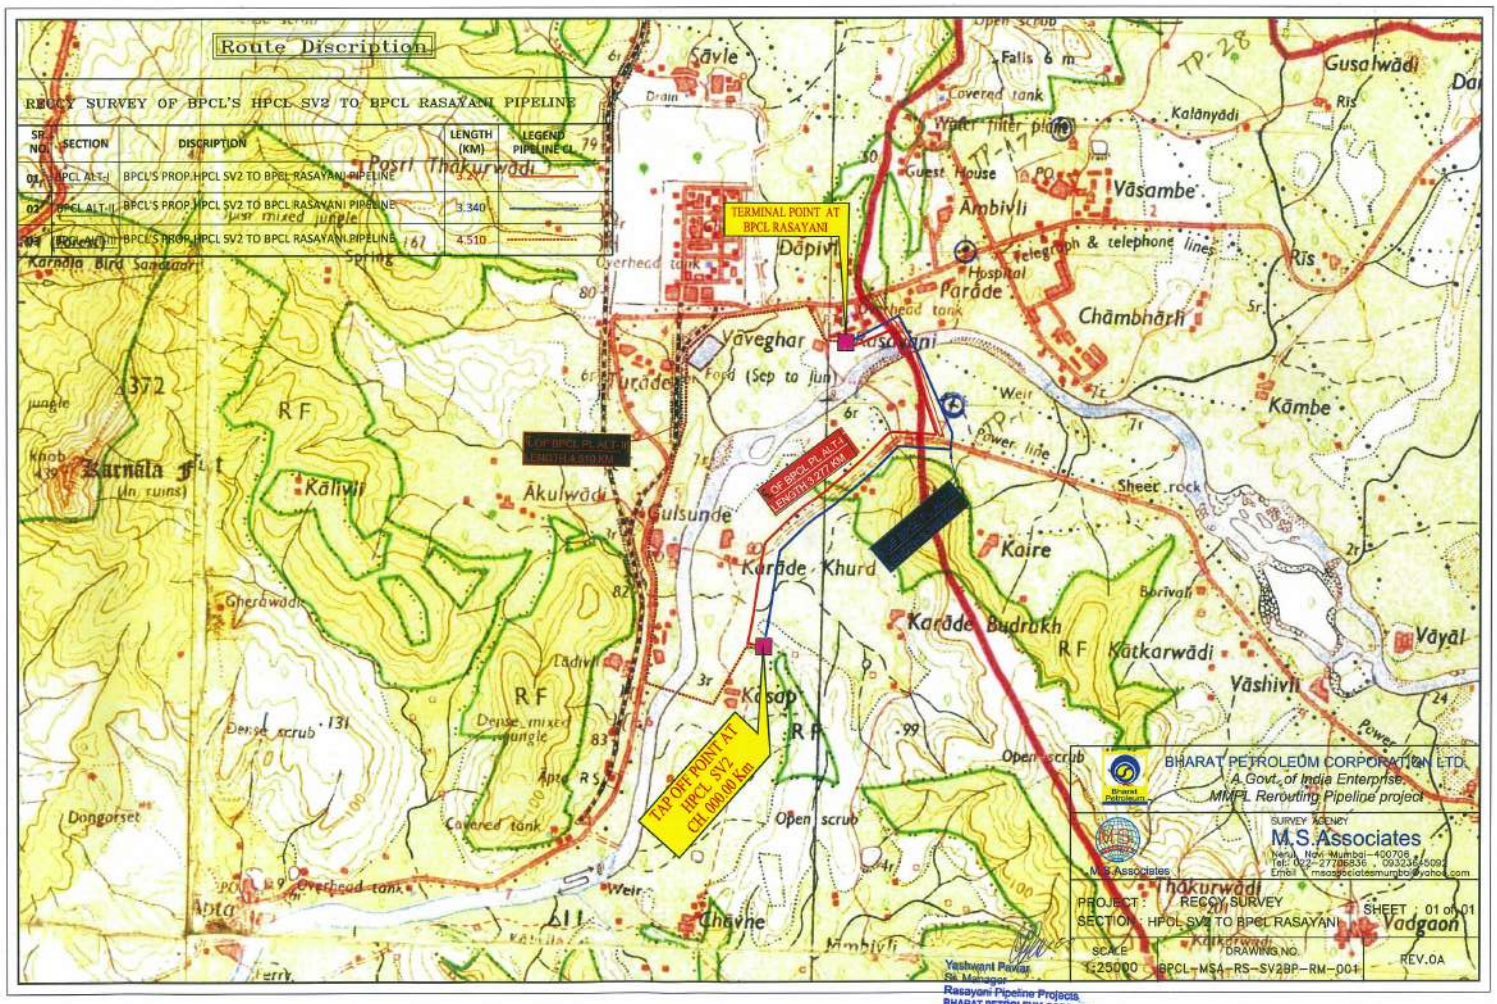
Route Discription
REGCY SURVEY OF BPCL'S HPCL SV2 TO BPCL RASAYANI PIPELINE
SR. NO. | SECTION | DISCRIPTION | LENGTH (KM) | LEGEND PIPELINE CL
01 | BPCL ALT-I | BPCL'S PROP.HPCL SV2 TO BPCL RASAYANI PIPELINE | 3.277
02 | BPCL ALT-II | BPCL'S PROP.HPCL SV2 TO BPCL RASAYANI PIPELINE | 3.340
03 | BPCL ALT-III | BPCL'S PROP.HPCL SV2 TO BPCL RASAYANI PIPELINE | 4.510
TERMINAL POINT AT BPCL RASAYANI
TAP OFF POINT AT HPCL SV2 CH. 000.00 Km
TOP BPCL PL ALT-I LENGTH 3.277 KM
TOP BPCL PL ALT-II LENGTH 3.510 KM
Sāvle
Gusalwādi
Kalānyādi
Vāsambe
Ambivli
Dāpivli
Parāde
Chāmbhārli
Vāveghar
Kāmbe
Kālivli
Ākulwādi
Gulsunde
Karāde Khurd
Kaire
Karāde Budrukh
Kātkarwādi
Vāshivli
Vāyal
Kāsap
Chāvne
Vadgaon
Thakurwadi
Dongorset
Karnala Bird Sanctuary
Karnala Fort
BHARAT PETROLEUM CORPORATION LTD.
A Govt. of India Enterprise.
MMPL Rerouting Pipeline project
SURVEY AGENCY
M.S.Associates
Nerul, Navi Mumbai-400706
Tel.: 022-27706836 , 09323815092
Email : msassociatesmumbai@yahoo.com
PROJECT : REGCY SURVEY
SHEET : 01 of 01
SECTION : HPCL SV2 TO BPCL RASAYANI
SCALE 1:25000
DRAWING NO. BPCL-MSA-RS-SV2BP-RM-001
REV.0A
Yashwant Pawar
Sr. Manager
Rasayani Pipeline Projects
BHARAT PETROLEUM CORP. LTD.
Priyadarshini Building, 5th Floor,
EE Highway, Sion, Mumbai - 400022