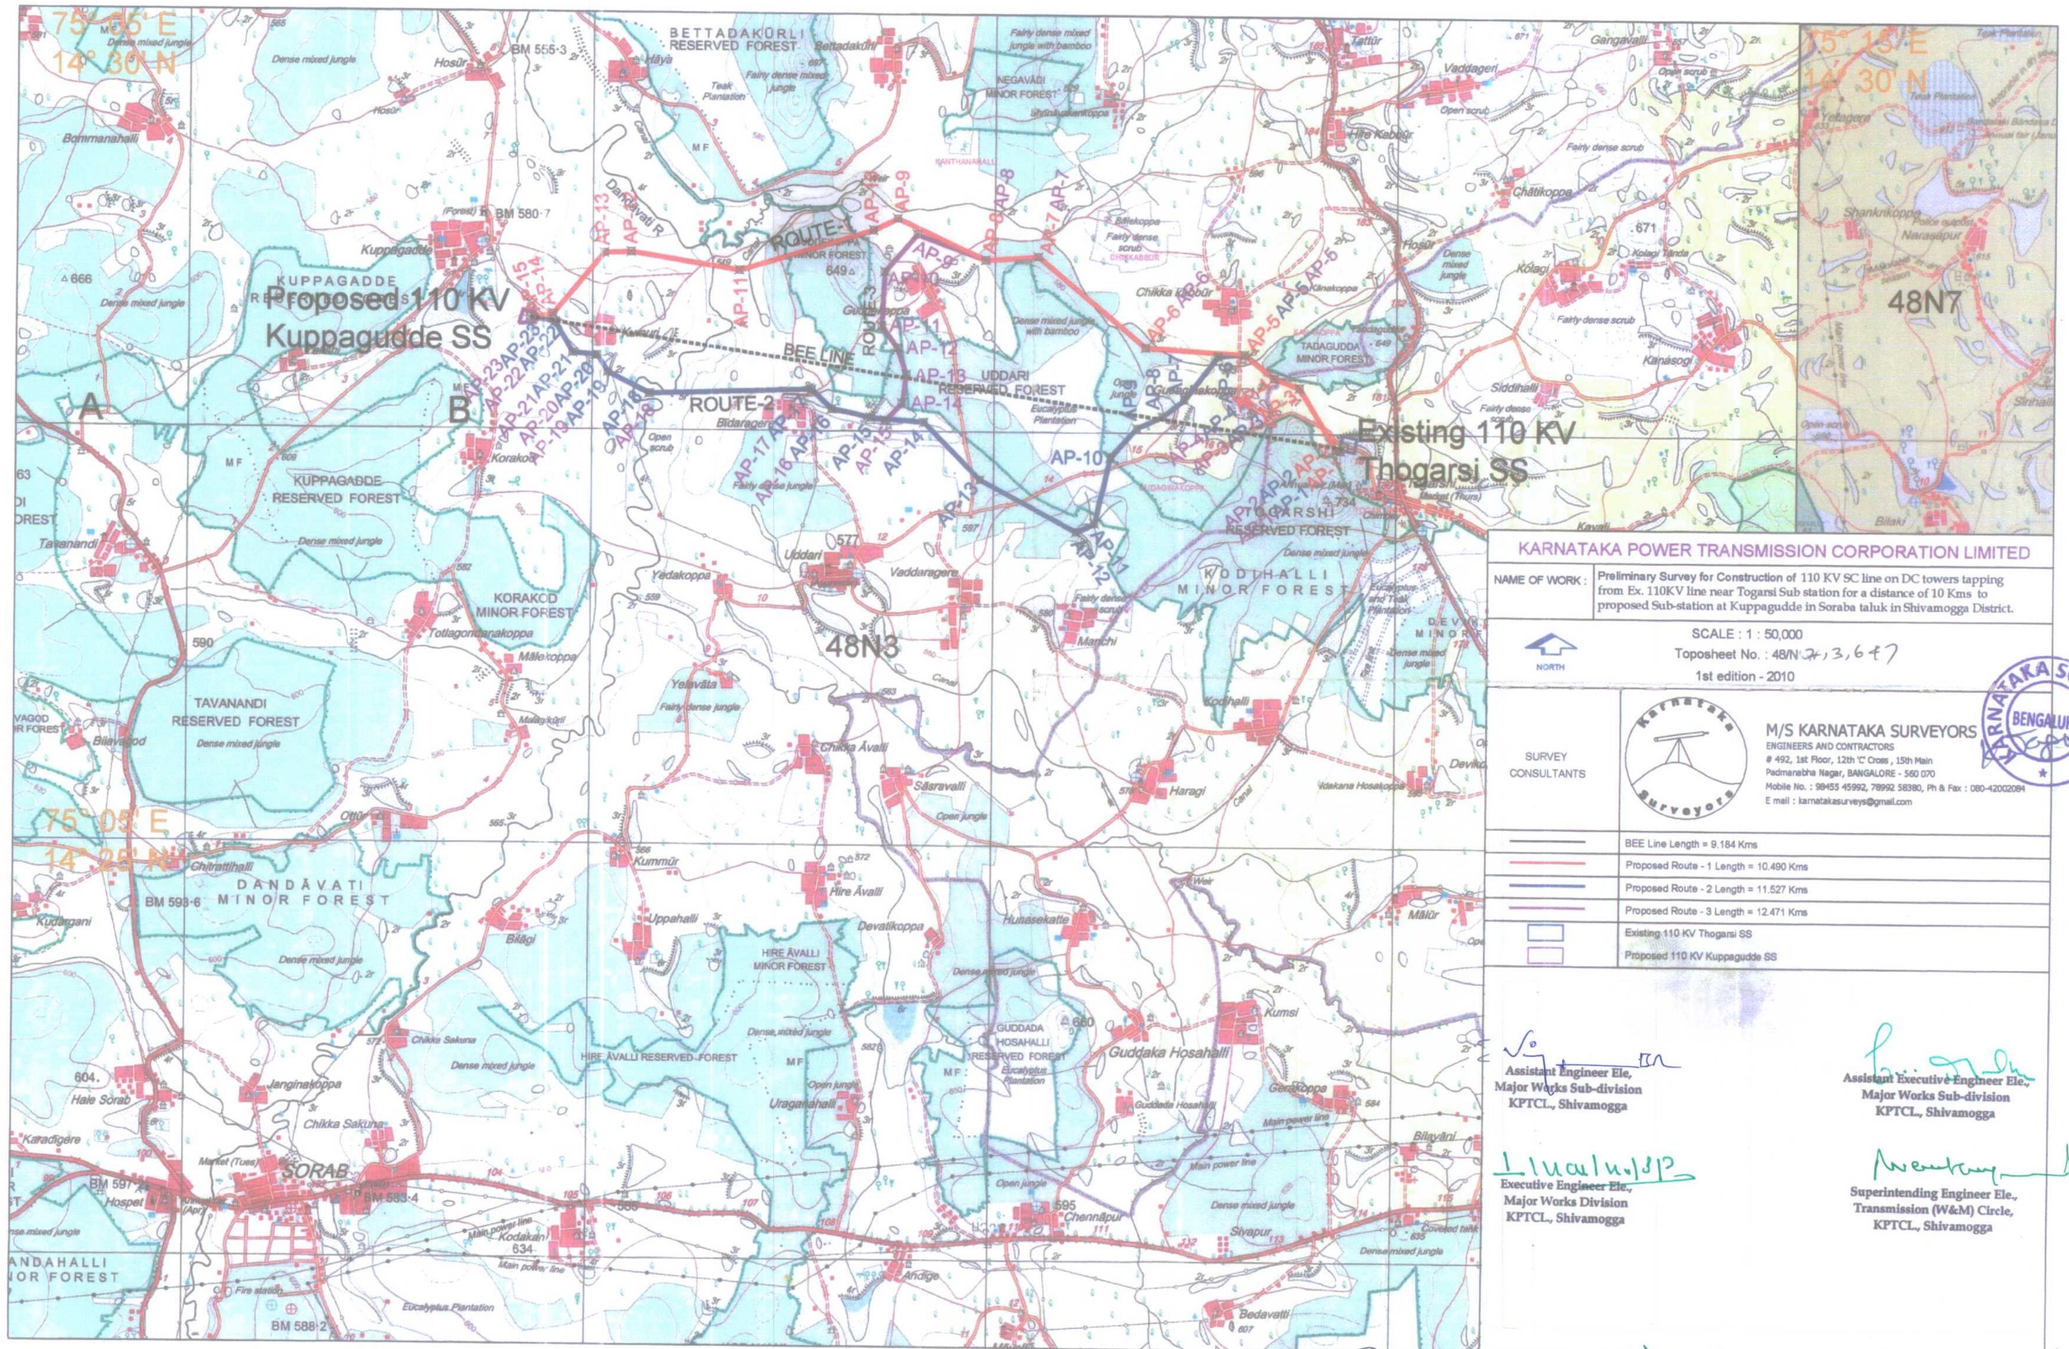

KARNATAKA POWER TRANSMISSION CORPORATION LIMITED

NAME OF WORK :	Preliminary Survey for Construction of 110 KV SC line on DC towers tapping from Ex. 110KV line near Togarsi Sub station for a distance of 10 Kms to proposed Sub-station at Kuppagudde in Soraba taluk in Shivamogga District.
NORTH	SCALE : 1 : 50,000 Toposheet No. : 48/N/7,3,6&7 1st edition - 2010
SURVEY CONSULTANTS	M/S KARNATAKA SURVEYORS ENGINEERS AND CONTRACTORS # 492, 1st Floor, 12th 'C' Cross , 15th Main Padmanabha Nagar, BANGALORE - 560 070 Mobile No. : 98455 45992, 78992 58380, Ph & Fax : 080-42002084 E mail : karnatakasurveys@gmail.com
BEE Line Length = 9.184 Kms	
Proposed Route - 1 Length = 10.490 Kms	
Proposed Route - 2 Length = 11.527 Kms	
Proposed Route - 3 Length = 12.471 Kms	
Existing 110 KV Thogarsi SS	
Proposed 110 KV Kuppagudde SS	

Assistant Engineer Ele,
Major Works Sub-division
KPTCL., Shivamogga

Assistant Executive Engineer Ele.,
Major Works Sub-division
KPTCL., Shivamogga

Executive Engineer Ele.,
Major Works Division
KPTCL., Shivamogga

Superintending Engineer Ele.,
Transmission (W&M) Circle,
KPTCL., Shivamogga

ಉಪವಲಯ ಅರಣ್ಯಾಧಿಕಾರಿ
ಉಡ್ರಿ ಶಾಖೆ.
ಶಿರಾಳಕೊಪ್ಪ ವಲಯ

ವಲಯ ಅರಣ್ಯಾಧಿಕಾರಿ
ಶಿರಾಳಕೊಪ್ಪ ವಲಯ

ಸಹಾಯಕ ಅರಣ್ಯ ಸಂರಕ್ಷಣಾಧಿಕಾರಿ
ಶಿಕಾರಿಪುರ ಉಪ ವಿಭಾಗ, ಶಿಕಾರಿಪುರ

Deputy Conservator of Forests
Sagar Division, SAGAR.

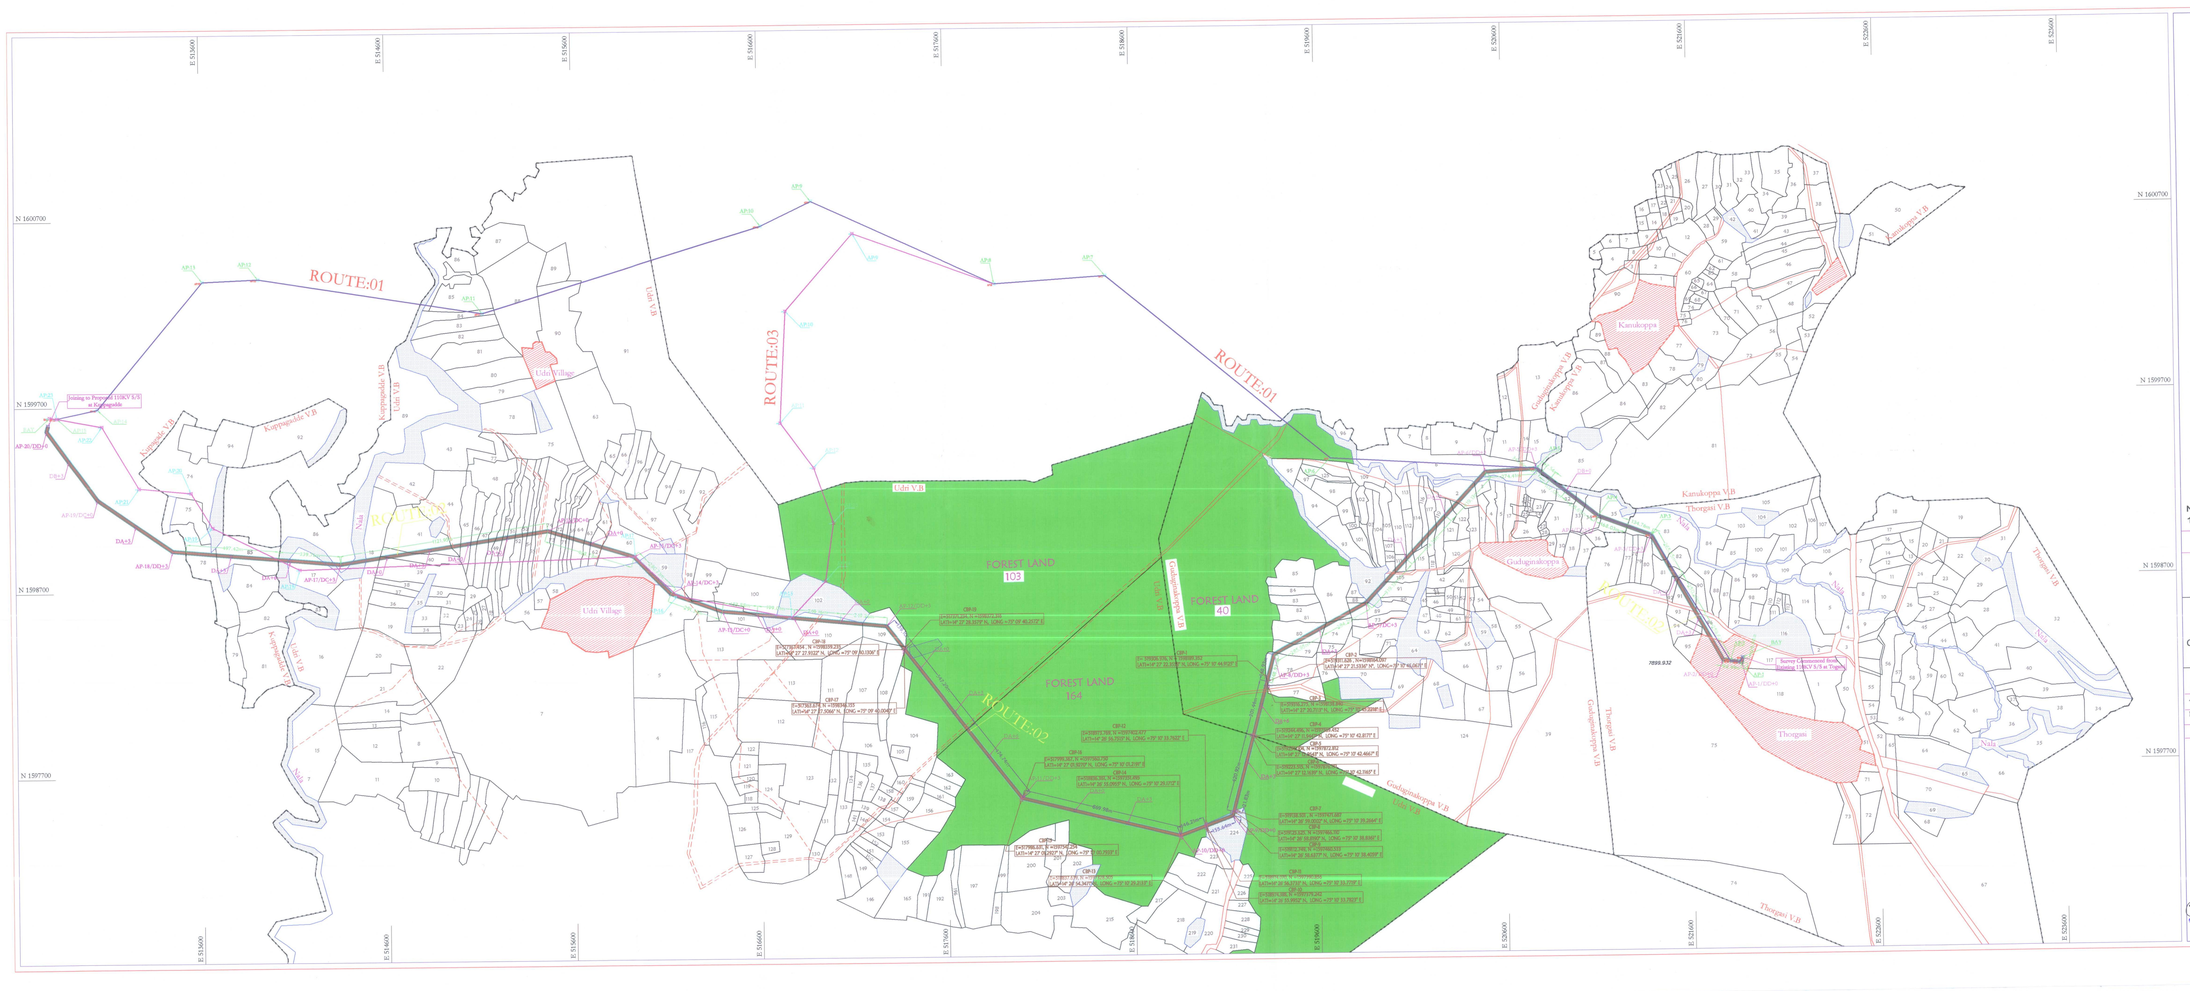

N

LEGEND

Survey No. Boundary	
Survey Nos.	130
Road	
Cart Track	
Footpath	
Tank	
Streams	
Nala	
Village Boundary	
Route Line	
Proposed Towers	
110KV line corridor = 22 Mts	

NOTE:-
1) ALL DIMENSIONS AND LEVELS ARE IN METRES.

CLIENT	M/s Karnataka Power Transmission Corporation Limited
TITLE	Name Of Project: Construction of the Proposed 110kV SC line on DC Towers from the Existing 110/11kV Thogarsi Sub -Station to the Proposed 110/11kV Sub-Station at Kuppagudde in Soraba Taluk, Shivamogga Dstrict.
SURVEY CONSULTANTS	KARNATAKA SURVEYORS ENGINEERS & CONTRACTORS Off: #27, Gundanna Compound, K.R.Sindha Road, V.V. Puram, Bangalore - 560004. Mobile 9845143992 7899238380 Ph.Fax: 08042202284. E-mail : karnataksurveys@rediffmail.com/gmail.com
	Sheet No :01
	Surveyed BY
SEASON AUGUST 2020	5M 0 5 10 15 20 25M
ACTUAL SCALE 1 : 1000	5M 0 5 10 15 20 25M
PRINT SCALE 1 : 10000	
DRAWN	DRAWING No. REV

Assistant Engineer (Ele.)
Major Works Sub Division-I
K.P.T.C.L. Shivamogga.

Assistant Executive Engineer, E.
K.P.T.C.L., M. W. S.D. No. I
SHIMOGA.

Deputy Conservator of Forests
Sagar Division, SAGAR.

Executive Engineer (Ele.)
Major Works Division,
K.P.T.C.L. Shimoga.

Superintending Engineer (Ele.)
transmission (W&M) Circle Office
K.P.T.C.L. Shimoga

ಸಹಾಯಕ ಅರಣ್ಯ ಸಂರಕ್ಷಣಾಧಿಕಾರಿ
ಸಾಗರ ಉಪ-ವಿಭಾಗ
ಶಿವಮೊಗ್ಗ ಜಿಲ್ಲೆ

ವಲಯ ಅರಣ್ಯಾಧಿಕಾರಿ
ಶಿವಮೊಗ್ಗ ವಲಯ

ಸಹಾಯಕ ಅರಣ್ಯ ಸಂರಕ್ಷಣಾಧಿಕಾರಿ
ಶಿವಮೊಗ್ಗ ವೃತ್ತ, ಶಿವಮೊಗ್ಗ