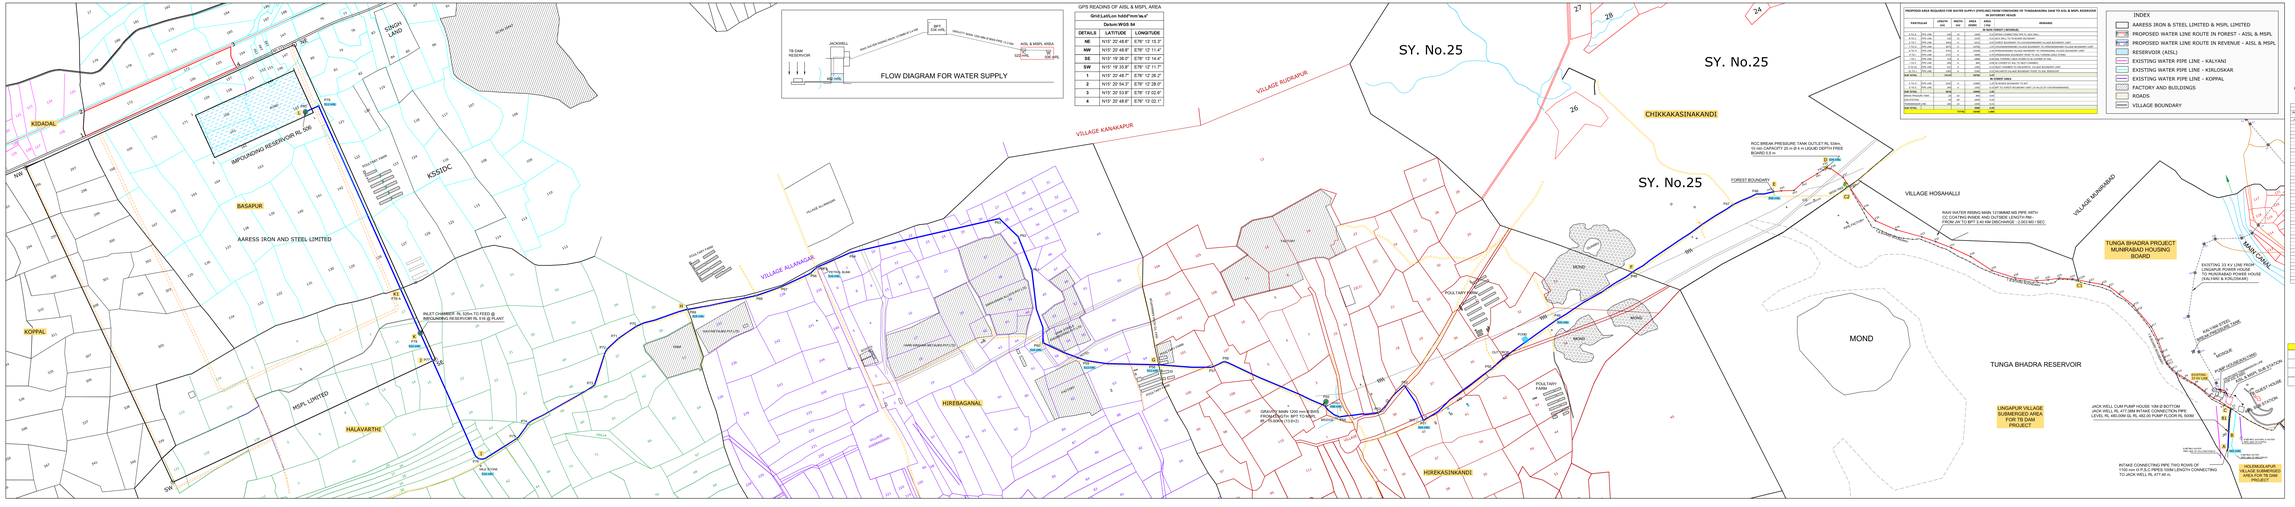
KIDADAL
IMPOUNDING RESERVOIR RL 568
BASAPUR
AARESS IRON AND STEEL LIMITED
KOPPAL
MSPL LIMITED
HALAVARTHI
KSSIDC
SINGH LAND
SURVEY NO.
INTAKE WELL
PUMP HOUSE
PIPE LINE
INTAKE PUMP
PIPE LINE
PIPE LINE
INTAKE PUMP
PIPE LINE
PIPE LINE
INTAKE PUMP
PIPE LINE
INTAKE PUMP
PIPE LINE
INTAKE PUMP