DGPS OF GEOREFERENCE MAP FOREST LAND FOR APPROACH ACCESS ROAD TO B-SITE (KISSAN SEWA KENDRA) AT PART OF (KHASRA NO. 59//6/1,59//5) ,(RHS) RETAIL OUTLET OF INDIAN OIL CORPORATION LIMITED,(JALANDHAR DIVISIONAL OFFICE) AT VILLAGE SANDHWAL TO VILLAGE SAIDON ON HAJIPUR-MANSAR ROAD, TEHSIL HAJIPUR, DISTT. HOSHIARPUR (PUNJAB), UNDER DASUYA FOREST DIVISION.

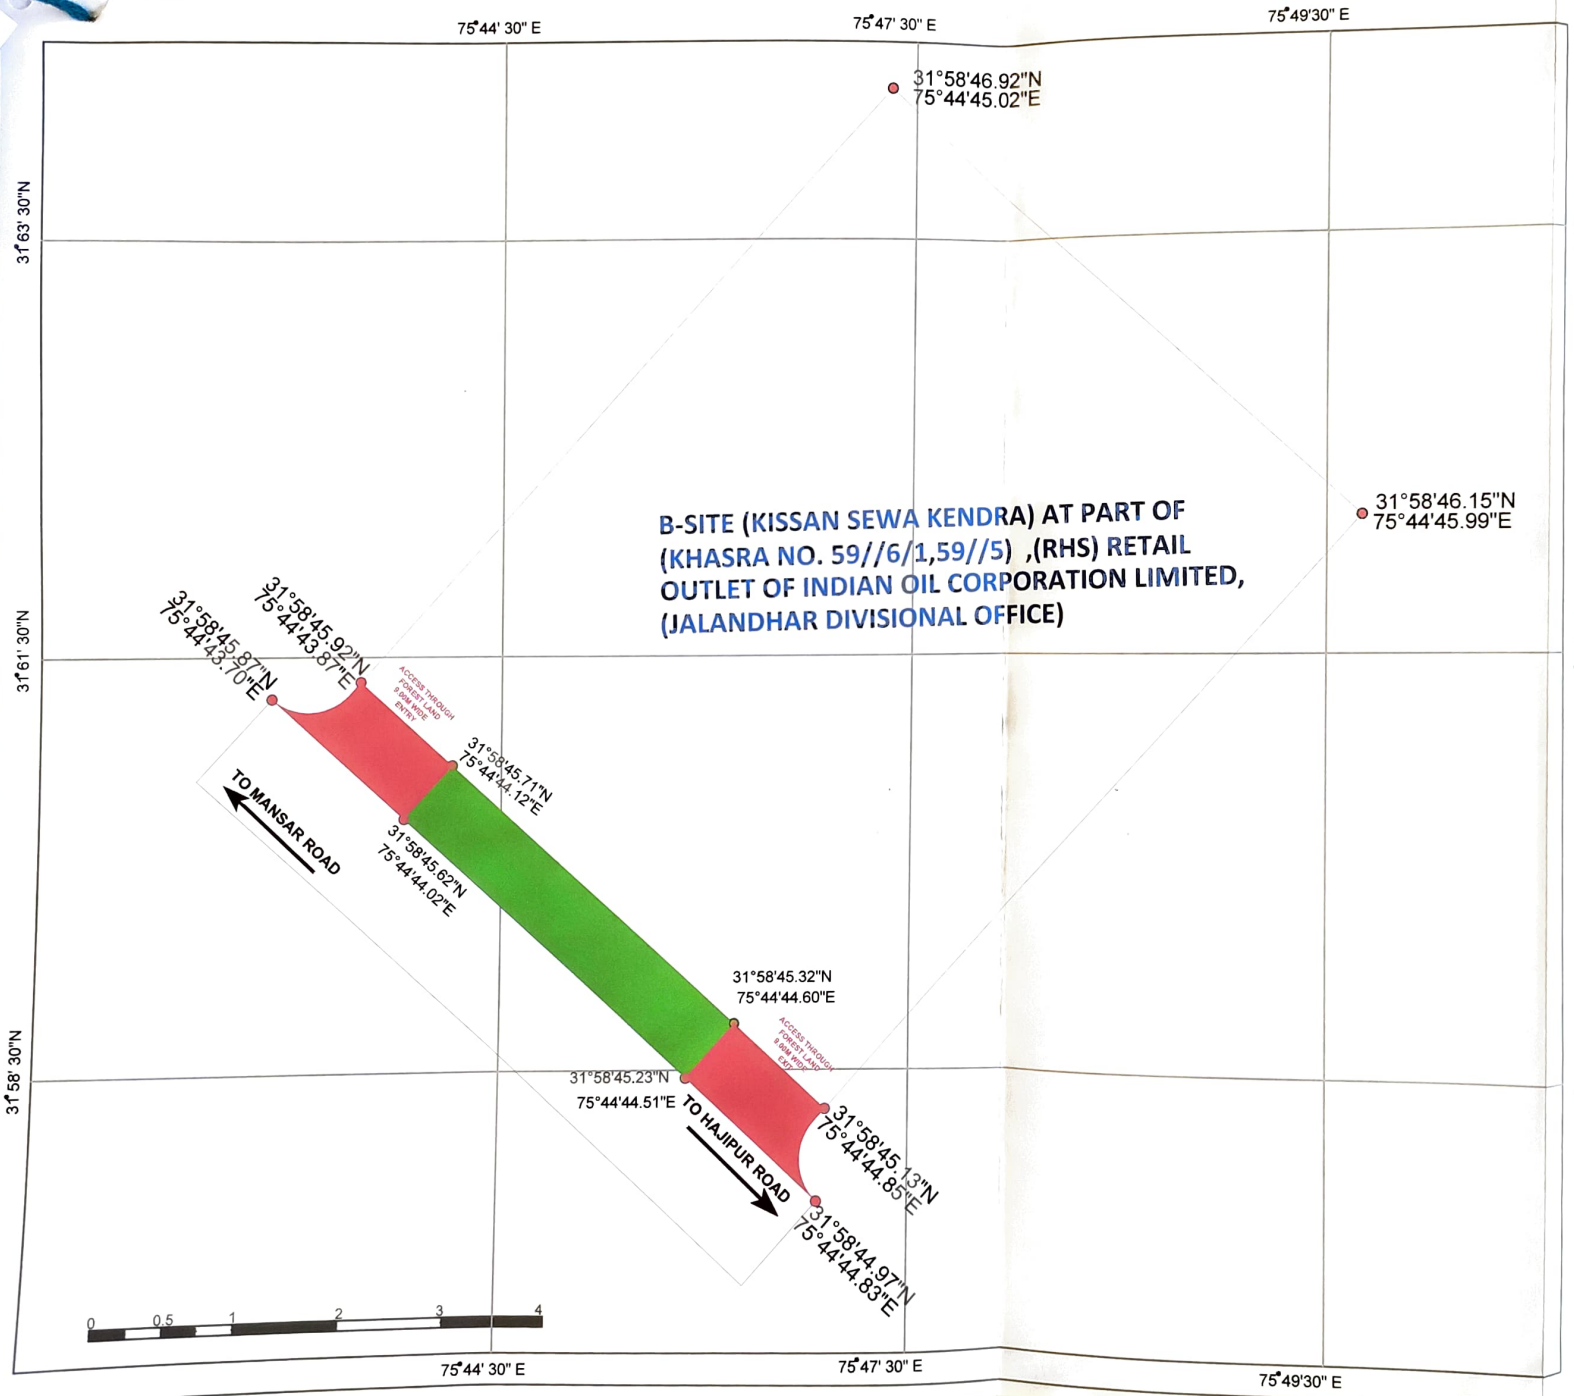

राकेश टिक्कू/RAKESH TIKKU
Senior Manager (RS)
Divisonal Office
Jalandhar-144009

Legend

- dgps point
- BOUNDARY OF B-SITE (KISSAN SEWA KENDRA) AT PART OF (KHASRA NO. 59//6/1,59//5) ,(RHS) RETAI OUTLET OF INDIAN OIL CORPORATION LIMITED, (JALANDHAR DIVISIONAL OFFICE)
- Road
- Entry/ Exit
- Forest land

Kumar
Divisonal Forest Officer
Dasuya Forest Division Dasuya
12/10/21

Drawn By:
RAMA NAND ARCHITECT
ER. NAVDEEP (CIVIL ENGG.)
OFFICE VISHAVKARMA MANDIR WALI GALI
OPP. LAKH DATA PEER , SUTHEHRI ROAD
DISTT. HOSHIARPUR