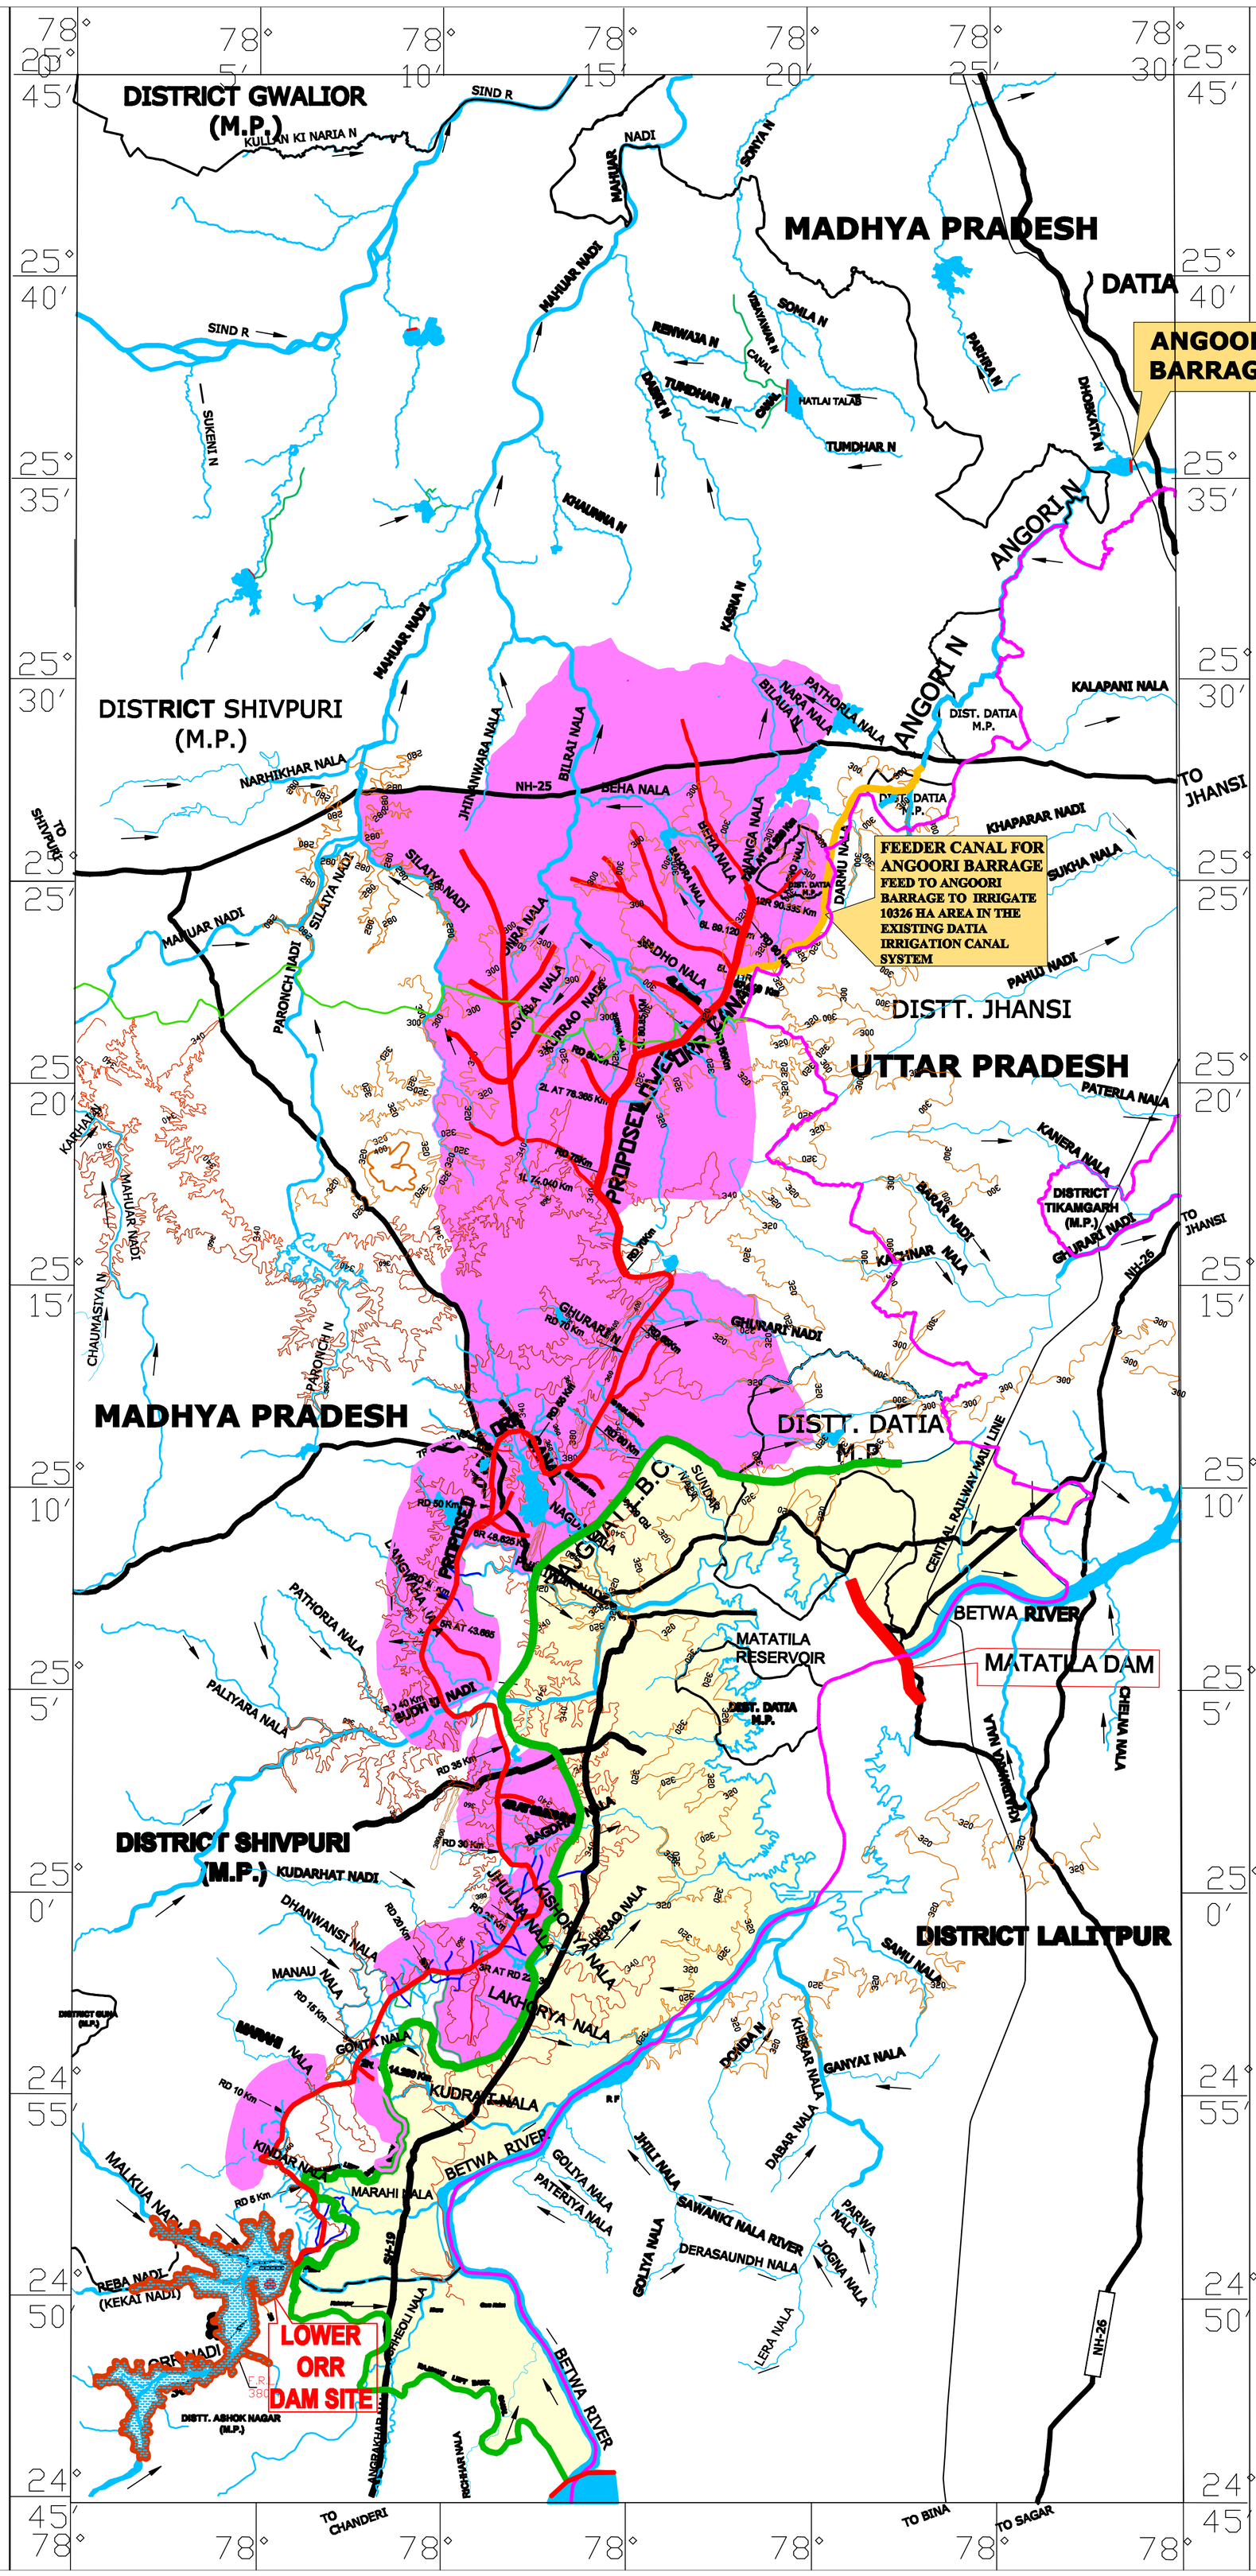

TOPOSHEET INDEX

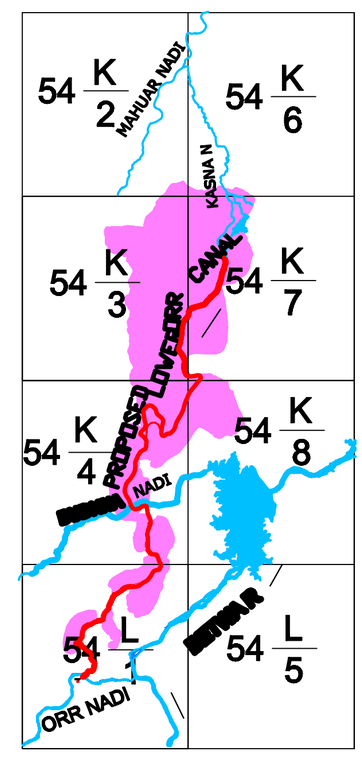

LEGEND

- STATE BOUNDARY
- DISTRICT BOUNDARY
- RIVER / NALLA
- ROAD
- RAILWAY LINE
- DAM AND RESERVOIR
- PROPOSED LOWER ORR CANAL ALIGNMINT
- BRANCH CANAL OF LOWER ORR CANAL
- FEEDER CANAL
- EXISTING CANAL
- PROPOSED COMMAND AREA OF LOWER ORR PROJECT
- COMMAND AREA OF EXISTING RAJGHAT LBC
- CONTOUR (340, 360)

SCALE

5000m 0 5 10 Km

LOWER ORR DAM
INDEX MAP/LAYOUTPLAN
TEHSIL : CHANDERI
Distt.: ASHOKNAGAR