6 BLUE PRINTS

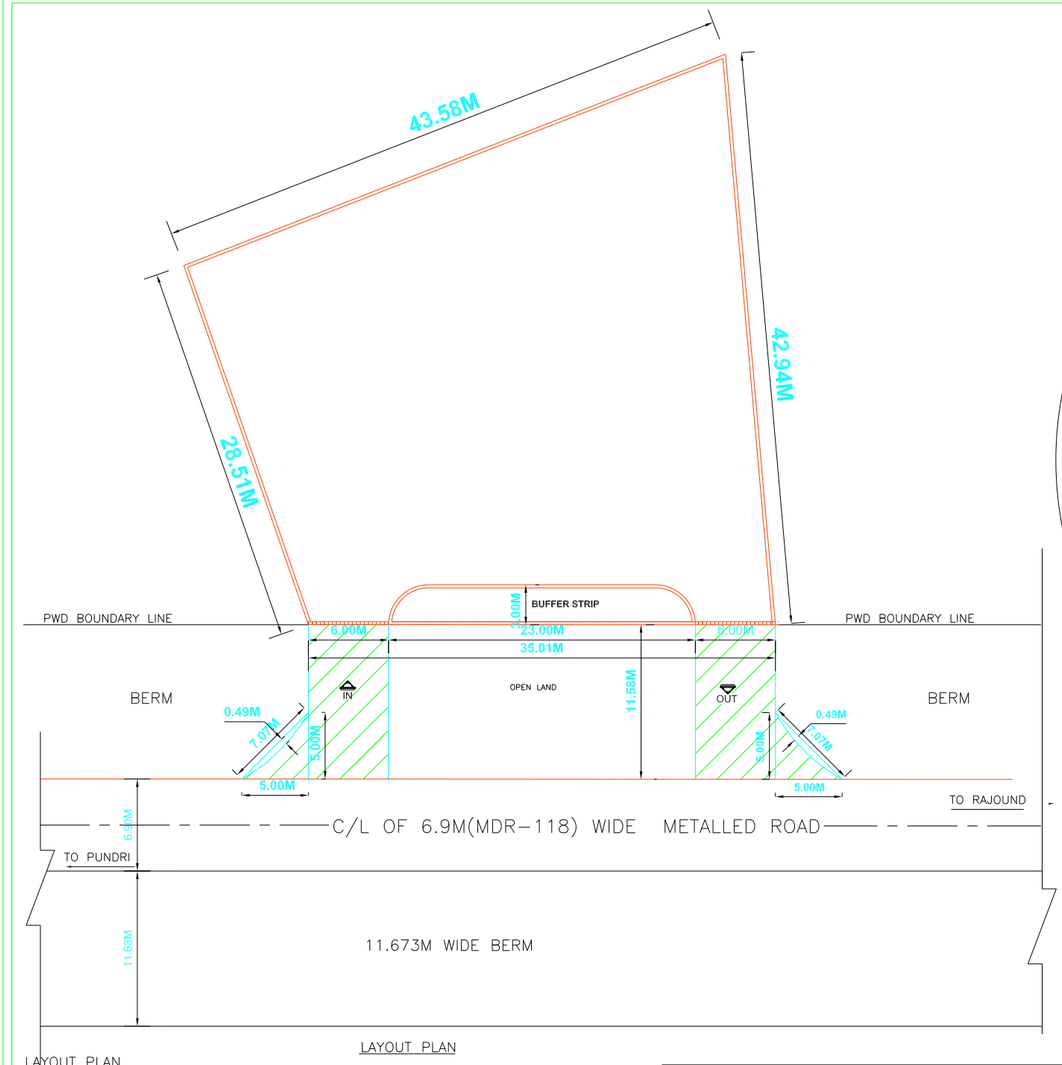

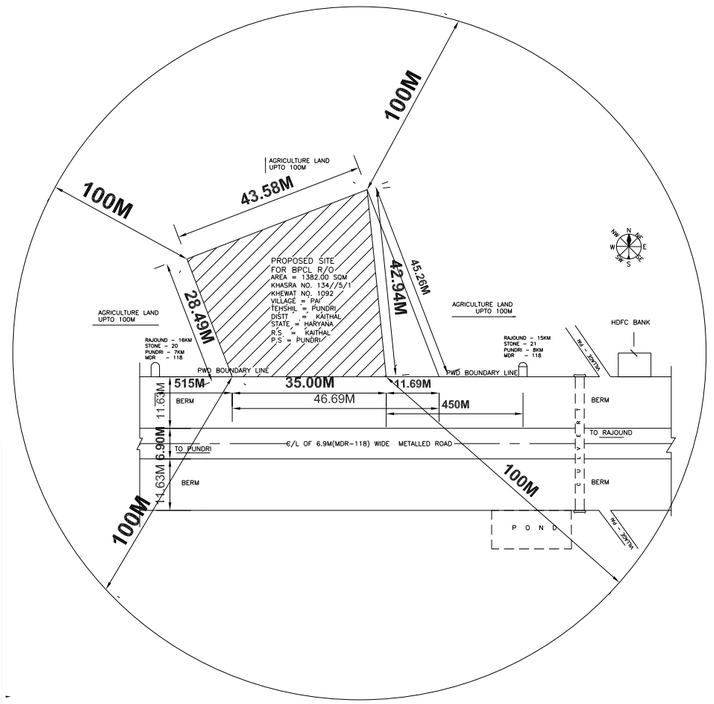

AREA OF A = 2x6x11.58 = 138.96 SQM
AREA OF B = 2(0.5x5x 5-2/3 x 7.07x0.49)
= 20.66 SQM
TOTAL =158.62 SQM

AREA STATEMENT
1. TOTAL PLOT AREA = 1127.40 SQM.
2. TOTAL BUILDING AREA = 39.00 SQM.

VILLAGE	PAI
KHASRA NO.	134//5/1
KHEWAT NO.	1092
TEHSIL	PUNDRI
DISTT.	KAITHAL
NEAREST POLICE STATION	PUNDRI
NEAREST RAILWAY STATION	KAITHAL

BHARAT PETROLEUM CORPORATION LIMITED

SITE AND LAYOUT PLAN OF RETAIL OUTLET
AT VILLAGE - PAI, ON PUNDRI - RAJOUND ROAD
TEH. PUNDRI, DISTT.- KAITHAL (HARYANA)

CHKD	DATE : 15.09.2015
APPRD	SCALE : 1:150

DATE	DRAWING NO.

NUMBERS CROSSED OUT ARE SUPERSEDED DRAWING