MN

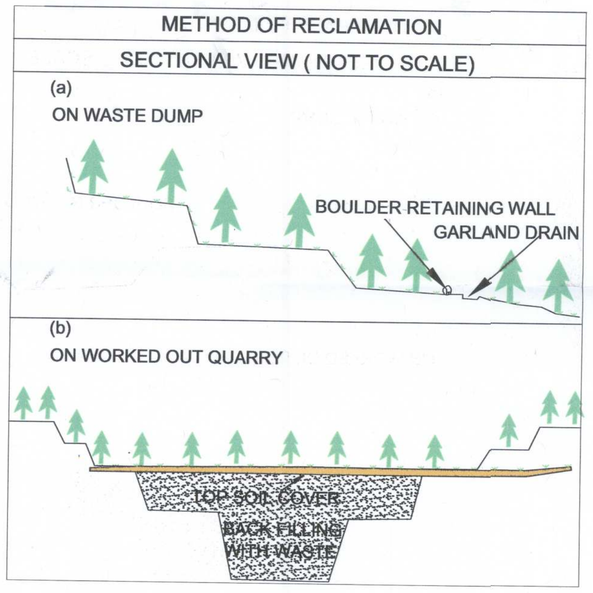

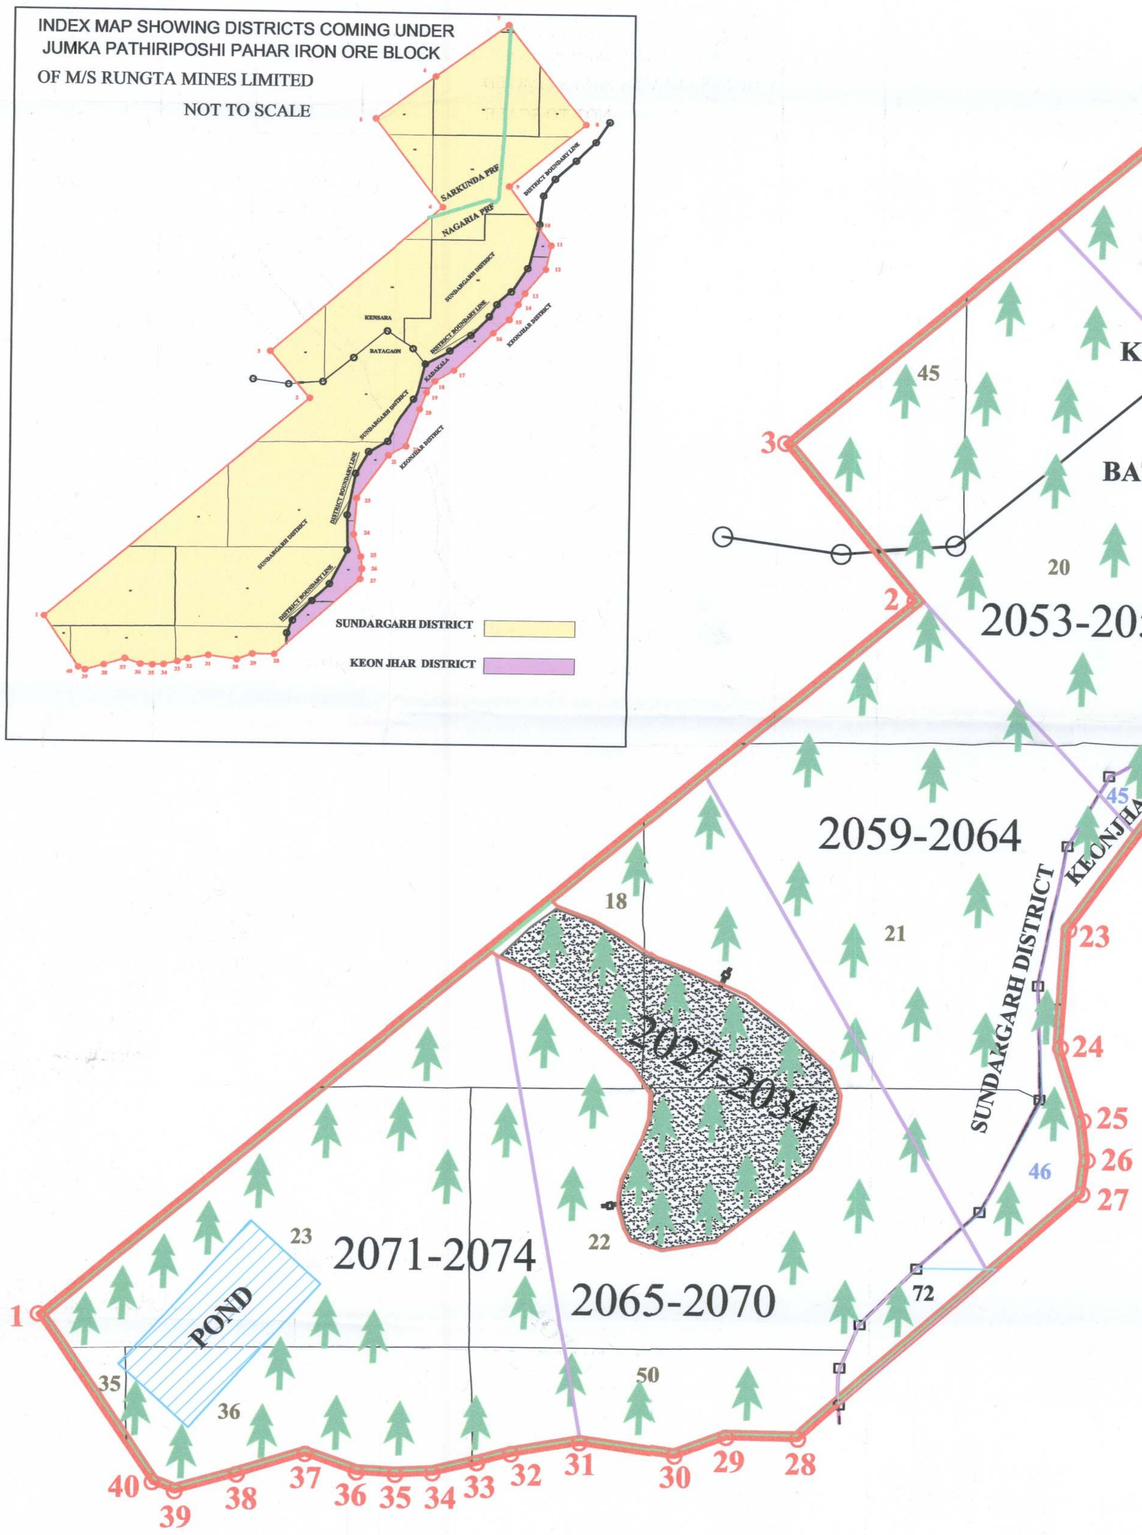

INDEX

M.L. BOUNDARY	1 — 2
REVENUE FOREST	
PRF	SARKUNDA PRF / NAGARIA PRF
NON FOREST AREA	
VILLAGE BOUNDARY	
DISTRICT BOUNDARY LINE	
REVENUE PLOT WITH NUMBER	100 101 102
ULTIMATE PIT LIMIT	
SAFETY ZONE	
YEAR WISE BLOCK	2035-2040 / 2041-2046
MINED OUT AREA, DUMP & SAFETY ZONE PLANTATION	
POND	
DUMP	

DETAILS OF RECLAMATION / PLANTATION FROM THE YEAR 2027 - 2074

YEAR	MINED OUT AREA (In Ha.)	DUMP AREA (In Ha.)	OTHER AREA (In Ha.)	PLANTATION		REMARKS
				AREA (In Ha.)	NO. OF SAPLINGS (@ 1600 No./ Ha.)	
2027-34	0.000	7.301	5.746	13.047	20875	ML BOUNDARY SZ= 5.746 Ha
2035-40	23.867	0.000	0.000	23.867	38187	
2041-46	19.156	0.000	0.000	19.156	30650	
2047-52	17.256	0.000	0.000	17.256	27610	
2053-58	22.889	0.000	0.000	22.889	36622	
2059-64	19.740	0.000	0.000	19.740	31584	
2065-70	19.866	0.000	0.000	19.866	31786	
2071-74	20.154	0.000	0.000	20.154	32246	
TOTAL	142.928	7.301	5.746	155.975	249560	2.534 Ha. Mined out area will be used for Water Body/ Pond.

NOTE:-ROAD, INFRASTRUCTURE,ORE PROCESSING UNIT ZONE, MINERAL STACK YARD(UTILITY SERVICE AREAS) WILL COME UNDER ACTIVE MINING OPERATION FOR TOTAL EXTRACTION OF THE IRON ORE DEPOSIT.

Revenue Inspector Sasyakela

Tehsildar Bonaigarh

Forest Range Officer Barsuan Range

DEPUTY DIRECTOR OF MINES KOIRA MINING CIRCLE, KOIRA

For RUNGTA MINES LTD. Director

Revenue Inspector NAYAKOTE

Tahsildar Bonaigarh

Deputy Director Mines Keonjhar Circle, Keonjhar

Range Officer R.L.P. Range

Jr. Mining Officer O/o Deputy Director, Mines Koira Circle Koira Dist.- Sundargarh

RECLAMATION PLAN

JUMKA PATHIRIPOSHI PAHAR IRON ORE BLOCK

M /S. RUNGTA MINES LTD.

M.L.AREA ----- 391.686 ACRES / 158.509 HECTS

SCALE :- 1 : 4000

PLATE NO. = VII